APPENDIX B

Sewer Location Maps

G-001
CIPP LINING OVERVIEW
PLAN - 1
SEWER SUB - AREA V5

LEGEND

- Pump Station
- Force Main
- Gravity Sewer Main
- CIPP Lining
- Sewer Sub-Area
- Approximate Parcel Boundary

LOCUS MAP

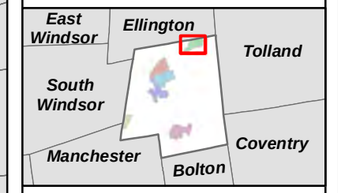

N W E S

0 200 400

Feet

1:4,800

NOTES

TOWN OF VERNON
WPCA

SANITARY SEWER LINING

APRIL 2023

Tighe&Bond

G:\GIS\CT\VernonCT\avproj\SSESReport_Figures\Figure2-1thru2-6_SewerSubAreas_Pages.mxd Date Saved: 5/18/2022 User: AFreudenberg

V-0037

G-002
CIPP LINING OVERVIEW
PLAN - 2
SEWER SUB - AREA V10

LEGEND

- Pump Station
- Force Main
- Gravity Sewer Main
- CIPP Lining
- Sewer Sub-Area
- Approximate Parcel Boundary

LOCUS MAP

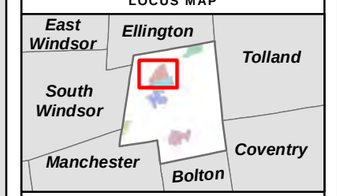

N W E S

0 300 600
Feet

1:7,200

NOTES

TOWN OF VERNON
WPCA

SANITARY SEWER LINING

APRIL 2023

Tighe&Bond

G:\GIS\CT\VernonCT\avproj\SSESReport_Figures\Figure2-1thru2-6_SewerSubAreas_Pages.mxd Date Saved: 5/18/2022 User: AFreudenberg

V-0037

G-003
CIPP LINING OVERVIEW
PLAN - 3
SEWER SUB - AREA V19

LEGEND

- Pump Station
- Force Main
- Gravity Sewer Main
- CIPP Lining
- Sewer Sub-Area
- Approximate Parcel Boundary

LOCUS MAP

East Windsor | Ellington | Tolland | South Windsor | Manchester | Bolton | Coventry

N W E S

0 200 400
Feet

1:4,800

NOTES

TOWN OF VERNON
WPCA

SANITARY SEWER LINING

APRIL 2023

Tighe&Bond

V19

Old Stone Rd | Tunnel Rd | Hansen Dr | Gardiner Rd | Echo Ridge Rd | Echo Ridge Dr | Echo Dr | Russell Dr | Lynn Dr | Jan Dr | Vine Dr | Hemlock Dr | Scott Dr | Cross Dr | Brent Dr | Diane Dr | Foster Dr

MH1743A | MH1743 | MH2581 | MH843 | MH844 | MH845 | MH1718 | MH1719 | MH1720 | MH850 | MH849 | MH2651 | MH2650 | MH2649 | MH2648 | MH2128 | MH2580 | MH2579 | MH2578 | MH1319 | MH1318 | MH1317 | MH2925 | MH2924 | MH2151 | MH114 | MH842 | MH1721 | MH2585 | MH1322 | MH840 | MH2132 | MH2131 | MH2130 | MH2129 | MH2926 | MH450 | MH1722 | MH2584 | MH1321 | MH841 | MH2600 | MH2599 | MH2598 | MH2597 | MH861 | MH2142 | MH2141 | MH2138 | MH1328 | MH1329 | MH2596 | MH2595 | MH2583 | MH449 | MH851 | MH852 | MH847 | MH848 | MH2582 | MH846 | MH2927 | MH2928 | MH1320 | MH115 | MH2102 | MH1313 | MH1312 | MH1311 | MH2922 | MH452 | MH451 | MH3099 | MH3098 | MH3097 | MH1723 | MH2921 | MH2586 | MH859 | MH2139 | MH1327 | MH2594 | MH2587 | MH2593 | MH2592 | MH857 | MH860 | MH2140 | MH455 | MH2588 | MH112 | MH111 | MH856 | MH858 | MH1724 | MH1729 | MH454 | MH2591 | MH2590 | MH2589 | MH113 | MH855 | MH854 | MH853 | MH1726 | MH1727 | MH1728 | MH453 | MH110 | MH2137 | MH1323 | MH2136 | MH1324 | MH2135 | MH1325 | MH2133 | MH2134

G:\GIS\CT\VernonCT\avproj\SSESReport_Figures\Figure2-1thru2-6_SewerSubAreas_Pages.mxd Date Saved: 5/18/2022 User: AFreudenberg

V-0037

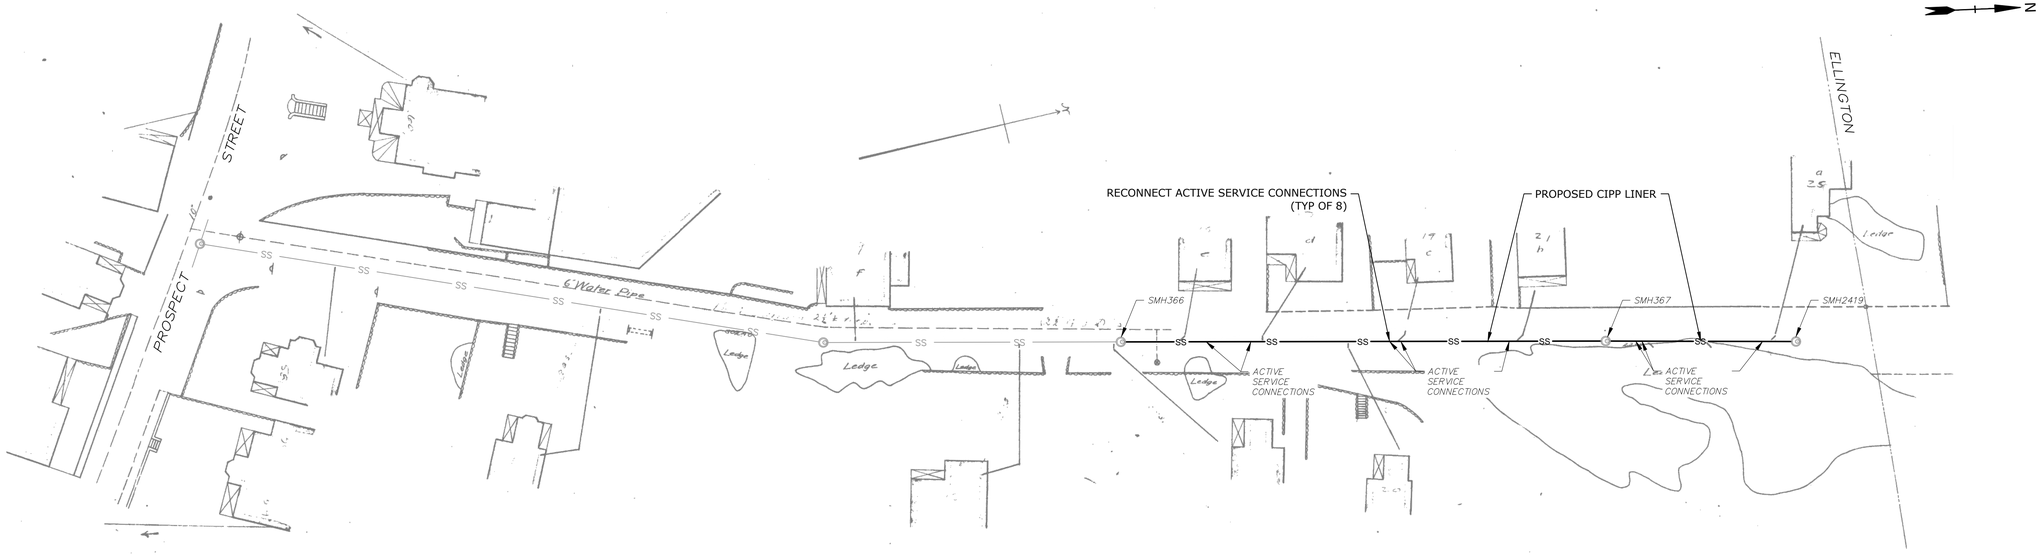

NOTE

1. EXISTING SANITARY SEWER INFORMATION BASED UPON SEWER RECORD DRAWINGS ENTITLED "CHESTNUT STREET FROM PROSPECT ST. TO CITY LINE ", SHEET 34 DATED 1896.

0 40' 80'
SCALE: 1" = 40'

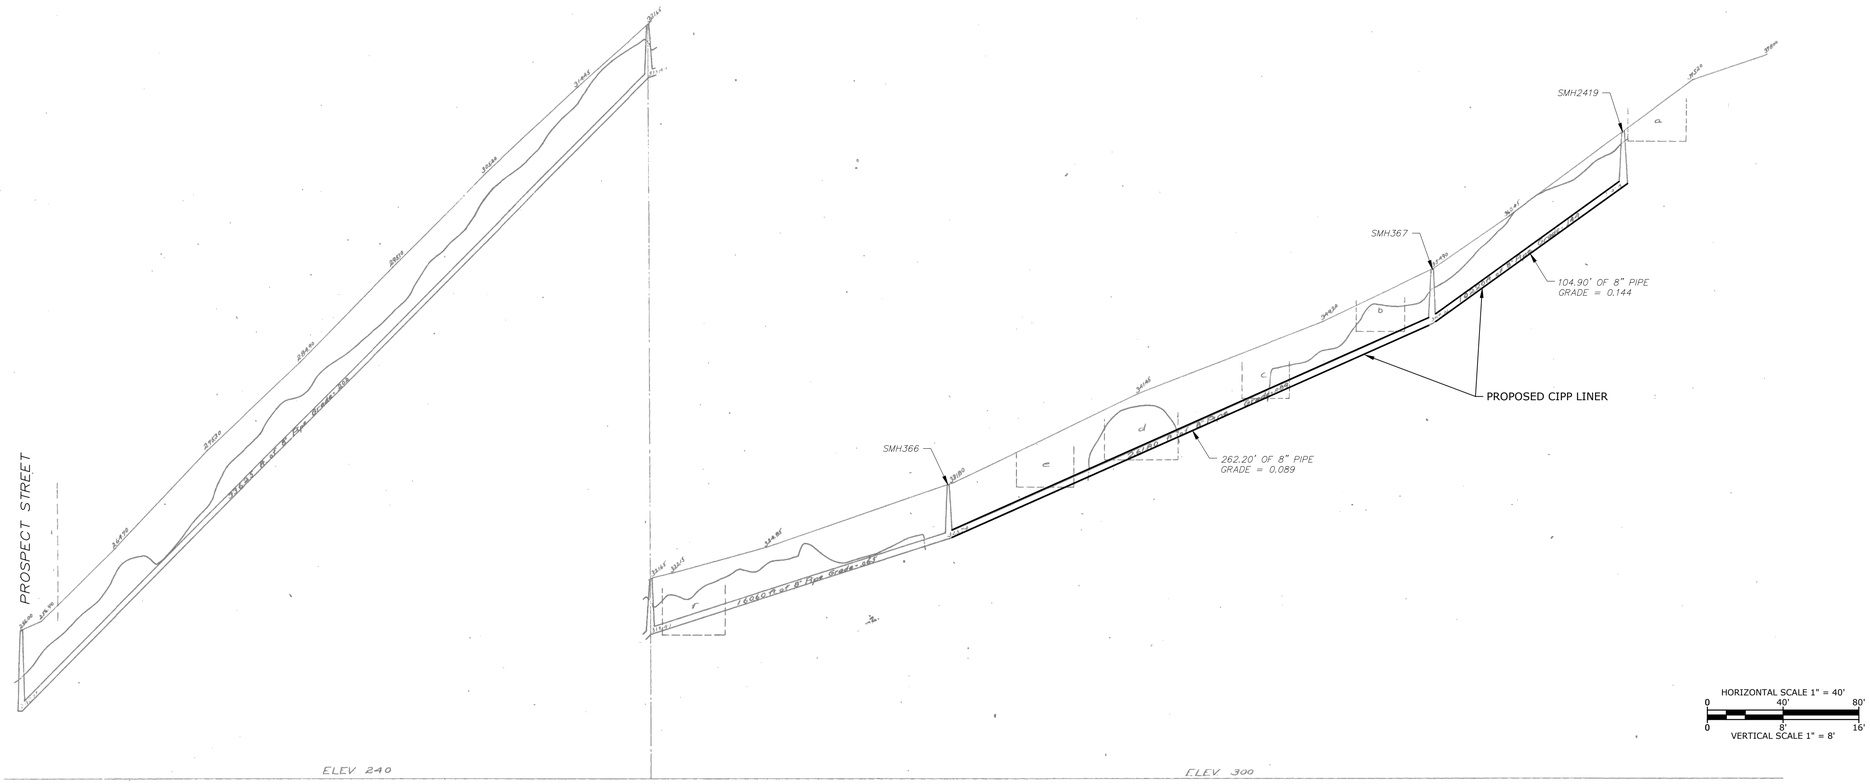

HORIZONTAL SCALE 1" = 40'
0 40' 80'
0 8' 16'
VERTICAL SCALE 1" = 8'

Tighe&Bond

ISSUED FOR BIDDING

Sanitary Sewer Lining

Town of Vernon WPCA

Vernon, Connecticut

MARK	DATE	DESCRIPTION
0	4/21/2023	ISSUED FOR BIDDING

PROJECT NO:	V0037-016
DATE:	04/21/2023
FILE:	V0037-016_Contract-2_C-101-114.dwg
DRAWN BY:	DTS
DESIGNED/CHECKED BY:	LAC
APPROVED BY:	MM

CHESTNUT STREET
PLAN AND PROFILE

SCALE: AS SHOWN

C-101
SHEET 04 OF 26

Last Saved: 4/21/2023
Plotted: Oct 27, 2023-9:47am By: DTSeche
Tighe & Bond J:\V\V0037 Vernon WWTP\016 - Sewer Rehabilitation Program\Design\Contract 2 - CIPP\Drawings_Figures\AutoCAD\Sheet\V0037-016_Contract-2_C-101-114.dwg

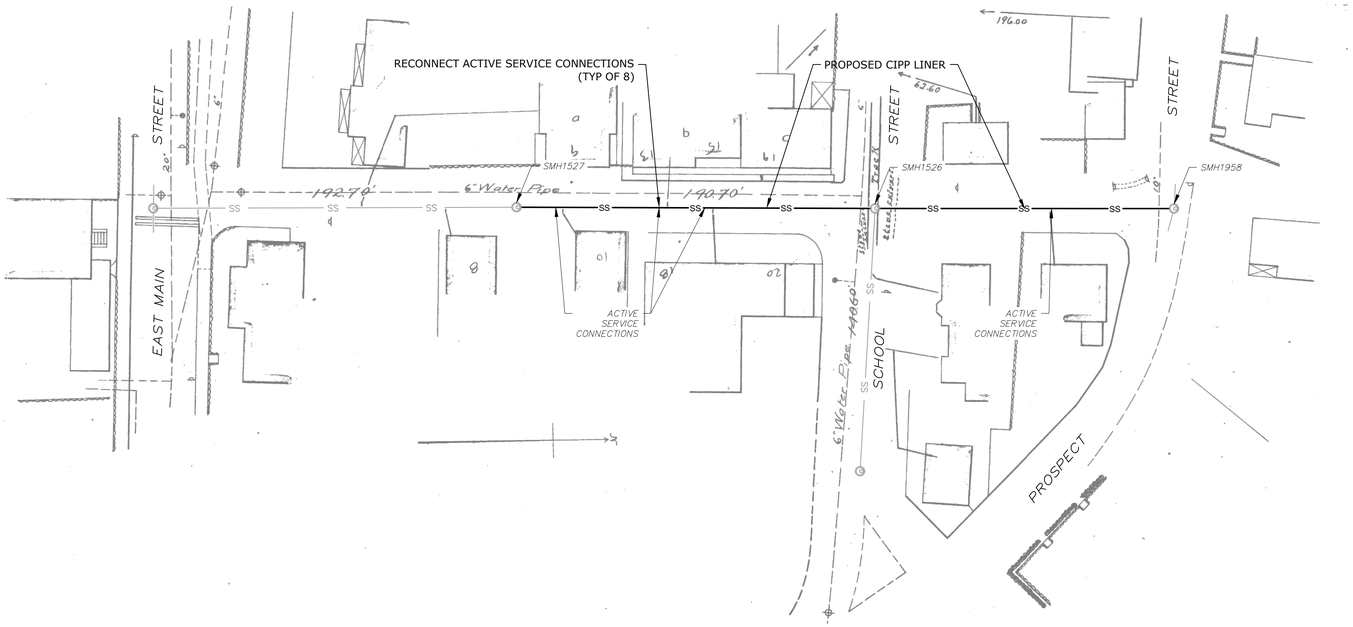

NOTE

1. EXISTING SANITARY SEWER INFORMATION BASED UPON SEWER RECORD DRAWINGS ENTITLED "COTTAGE STREET FROM EAST MAIN ST. TO PROSPECT ST. AND SCHOOL STREET FROM COTTAGE ST TO PROSPECT ST", SHEET 41 DATED 1896.

N

0 40' 80'
SCALE: 1" = 40'

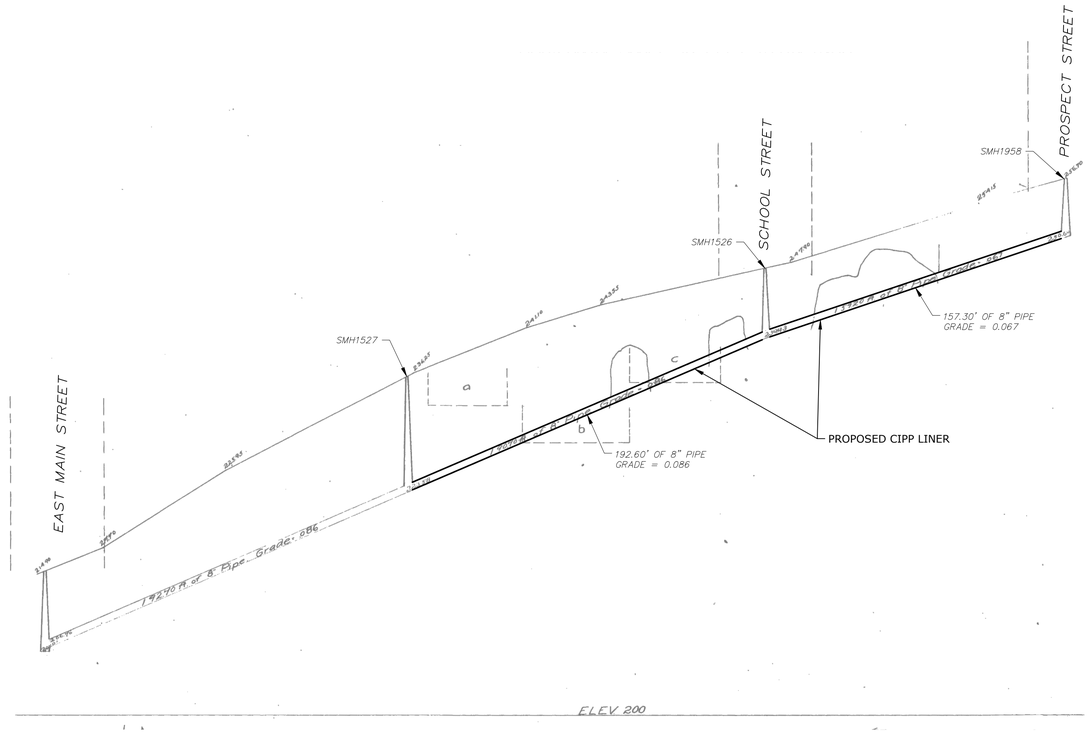

HORIZONTAL SCALE 1" = 40'
0 40' 80'
0 8' 16'
VERTICAL SCALE 1" = 8'

Tighe&Bond

ISSUED FOR BIDDING

Sanitary Sewer Lining

Town of Vernon WPCA

Vernon, Connecticut

MARK	DATE	DESCRIPTION
0	4/21/2023	ISSUED FOR BIDDING

PROJECT NO:	V0037-016
DATE:	04/21/2023
FILE:	V0037-016_Contract-2_C-101-114.dwg
DRAWN BY:	DTS
DESIGNED/CHECKED BY:	LAC
APPROVED BY:	MM

COTTAGE STREET
PLAN AND PROFILE

SCALE: AS SHOWN

C-102
SHEET 05 OF 26

Last Saved: 4/21/2023
Plotted On: Apr 21, 2023 - 9:47am By: DTSeche
Tighe & Bond J:\VV\V0037 Vernon WWTP\016 - Sewer Rehabilitation Program\Design\Contract 2 - CIPP\Drawings_Figures\AutoCAD\Sheet\V0037-016_Contract-2_C-101-114.dwg

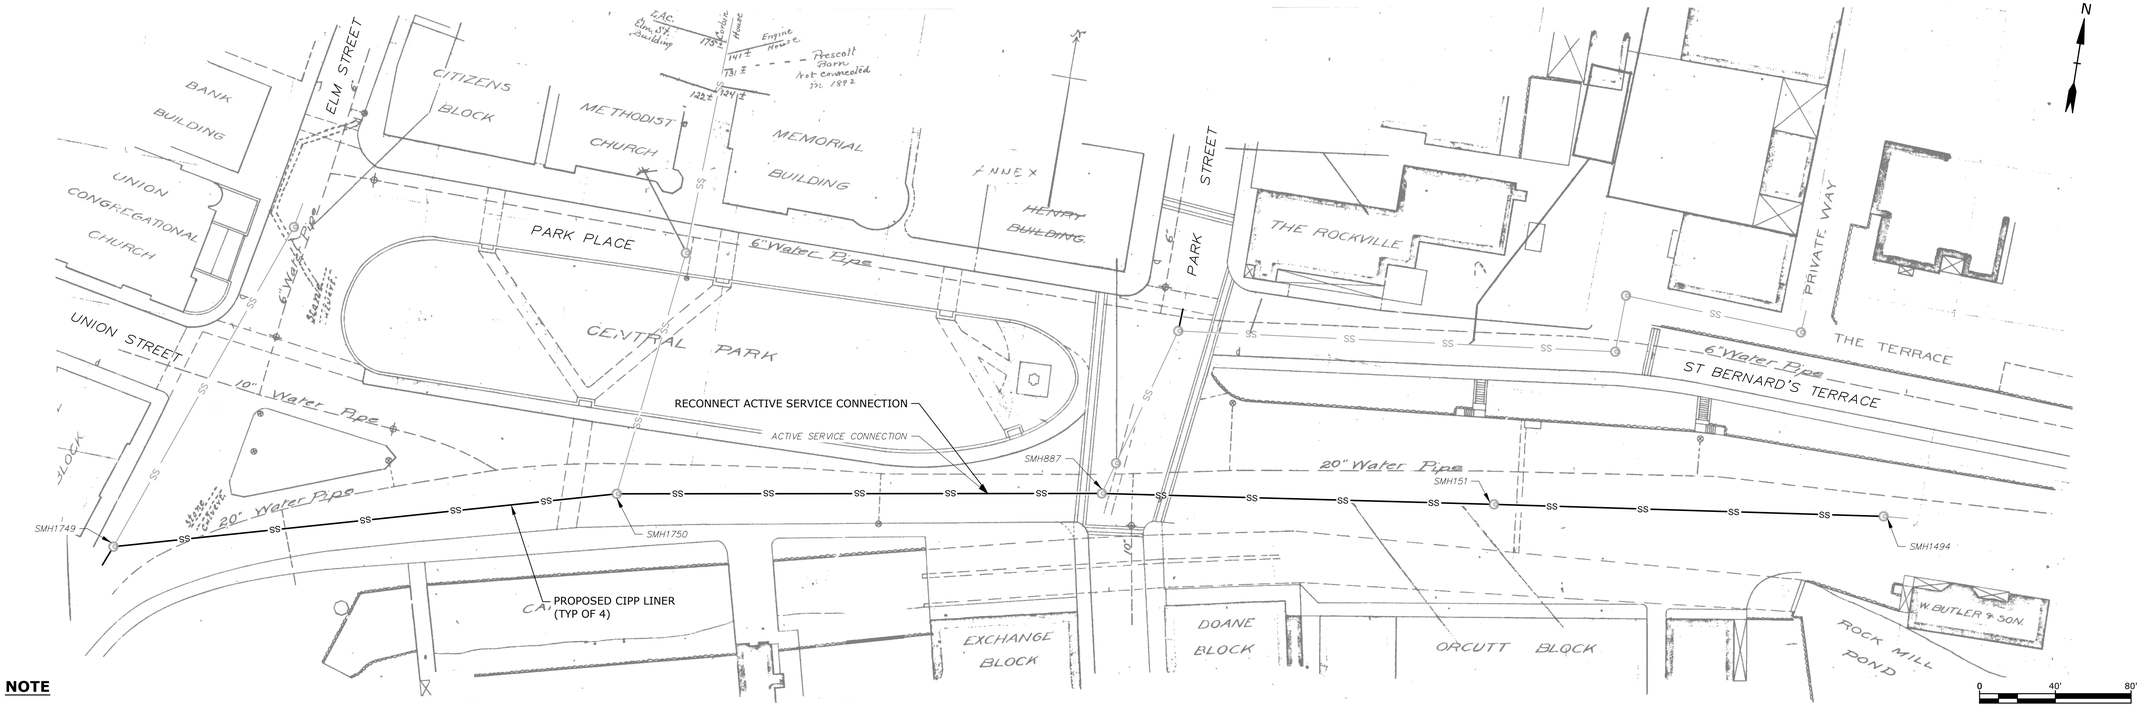

NOTE

1. EXISTING SANITARY SEWER INFORMATION BASED UPON SEWER RECORD DRAWINGS ENTITLED "WEST AND EAST MAIN AND MIDDLE ROAD FROM ELM TO MARKET - MARKET TO 400 FEET PARK TO PRIVATE WAY", SHEET 12 DATED 1896.

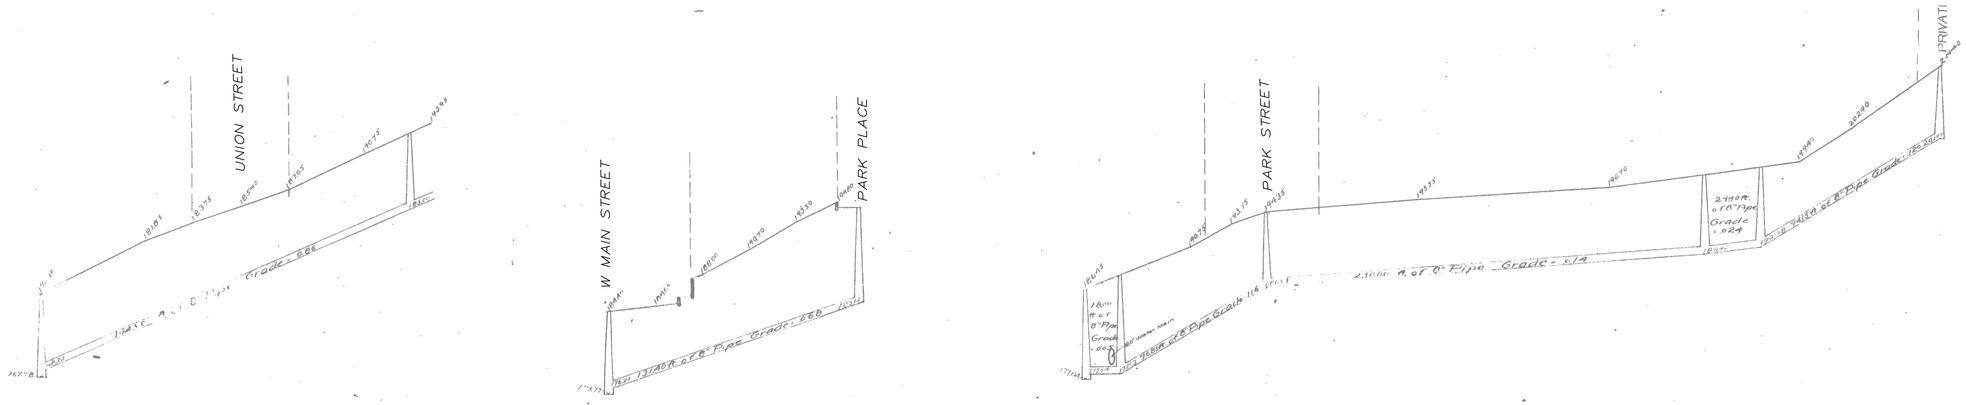

Tighe&Bond

ISSUED FOR BIDDING

Sanitary Sewer Lining

Town of Vernon WPCA

Vernon, Connecticut

MARK	DATE	DESCRIPTION
0	4/21/2023	ISSUED FOR BIDDING

PROJECT NO:	V0037-016
DATE:	04/21/2023
FILE:	V0037-016_Contract-2_C-101-114.dwg
DRAWN BY:	DTS
DESIGNED/CHECKED BY:	LAC
APPROVED BY:	MM

EAST MAIN STREET PLAN AND PROFILE

SCALE: AS SHOWN

C-103
SHEET 06 OF 26

Last Saved: 4/21/2023
Plotted On: Apr 21, 2023 - 9:47am By: DTSeche
Tighe & Bond J:\V\V0037 Vernon WWTP\016 - Sewer Rehabilitation Program\Design\Contract 2 - CIPP\Drawings, Figures\AutoCAD\Sheet\V0037-016_Contract-2_C-101-114.dwg

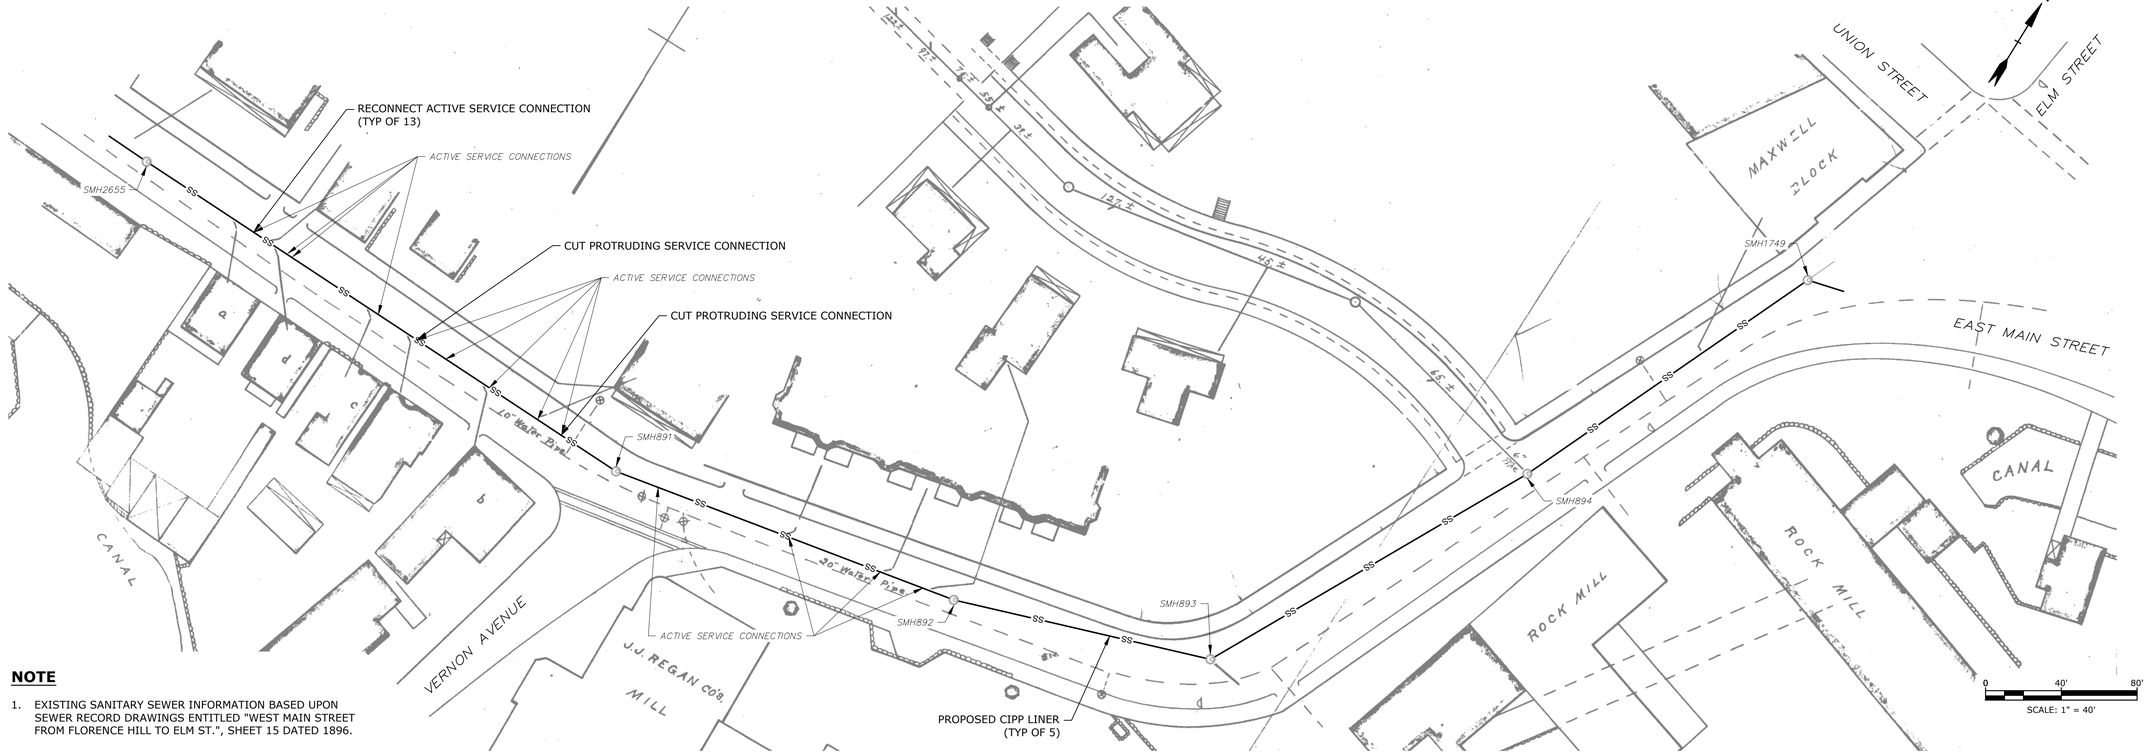

NOTE

1. EXISTING SANITARY SEWER INFORMATION BASED UPON SEWER RECORD DRAWINGS ENTITLED "WEST MAIN STREET FROM FLORENCE HILL TO ELM ST.", SHEET 15 DATED 1896.

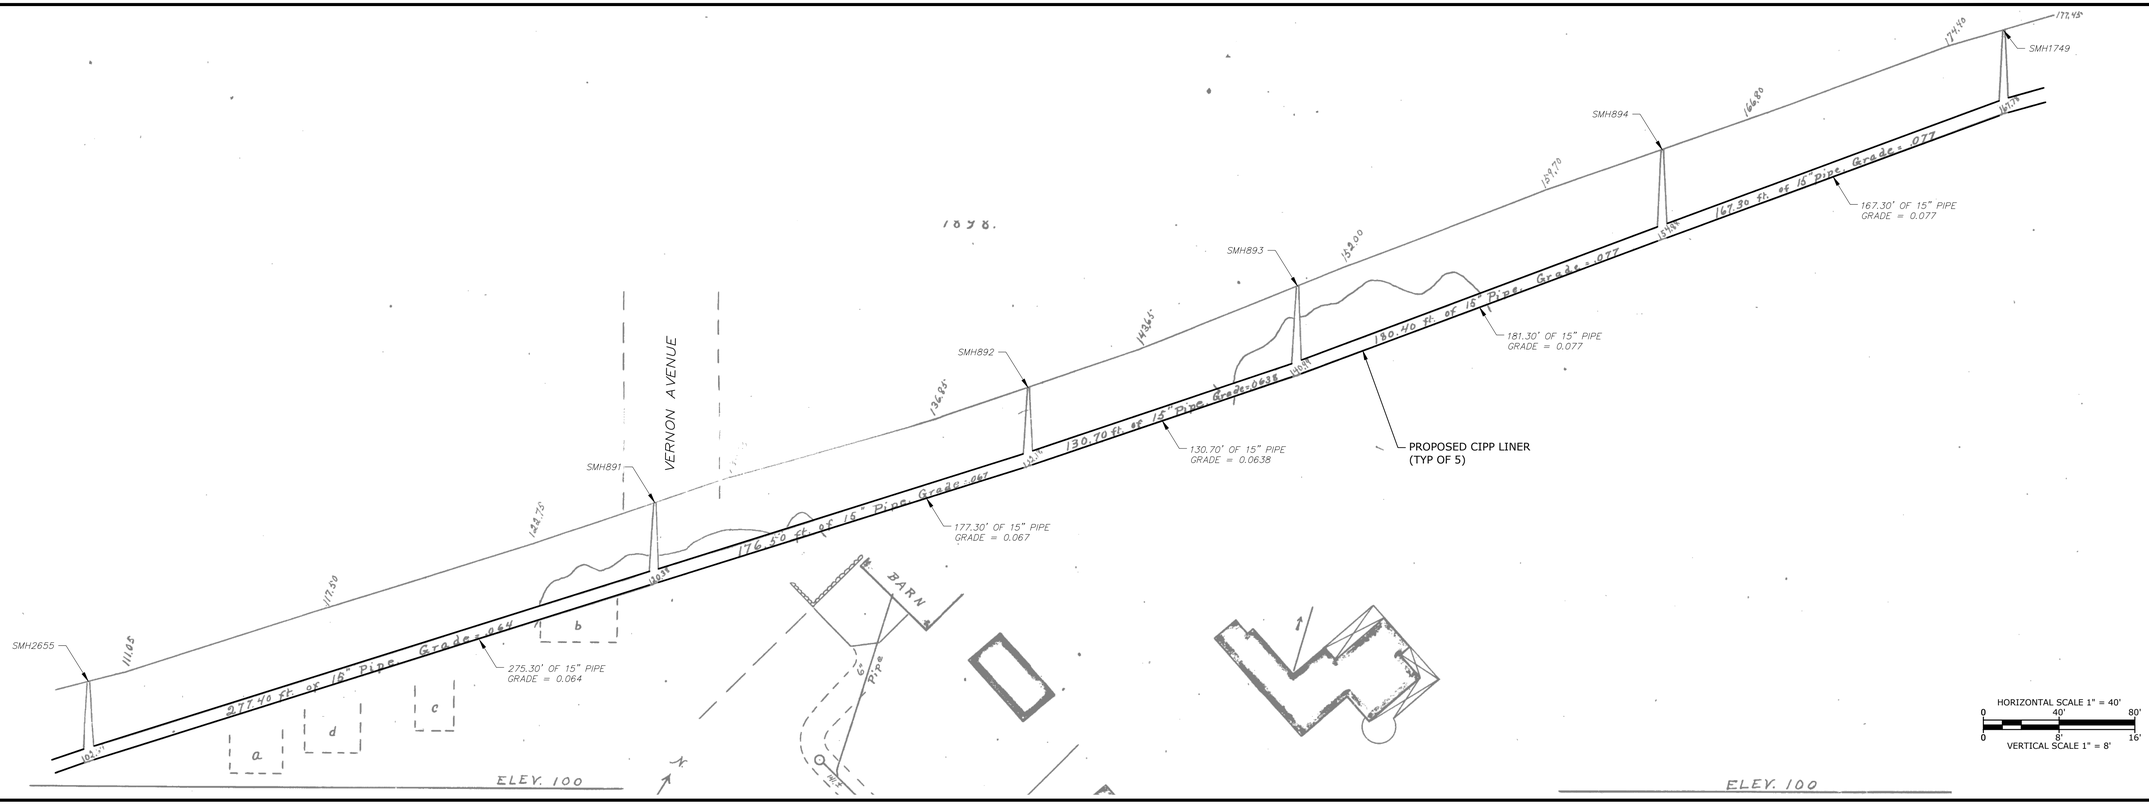

Tighe&Bond

ISSUED FOR BIDDING

Sanitary Sewer Lining

Town of Vernon WPCA

Vernon, Connecticut

MARK	DATE	DESCRIPTION
0	4/21/2023	ISSUED FOR BIDDING

PROJECT NO:	V0037-016
DATE:	04/21/2023
FILE:	V0037-016_Contract-2_C-101-114.dwg
DRAWN BY:	DTS
DESIGNED/CHECKED BY:	LAC
APPROVED BY:	MM

WEST MAIN STREET
PLAN AND PROFILE - 1

SCALE: AS SHOWN

C-104
SHEET 07 OF 26

Last Saved: 4/21/2023
Plotted: Apr 21, 2023-9:47am By: DTSeche
Tighe & Bond J:\VV\0037 Vernon WWTP\016 - Sewer Rehabilitation Program\Design\Contract 2 - CIPP\Drawings_Figures\AutoCAD\Sheet\V0037-016_Contract-2_C-101-114.dwg

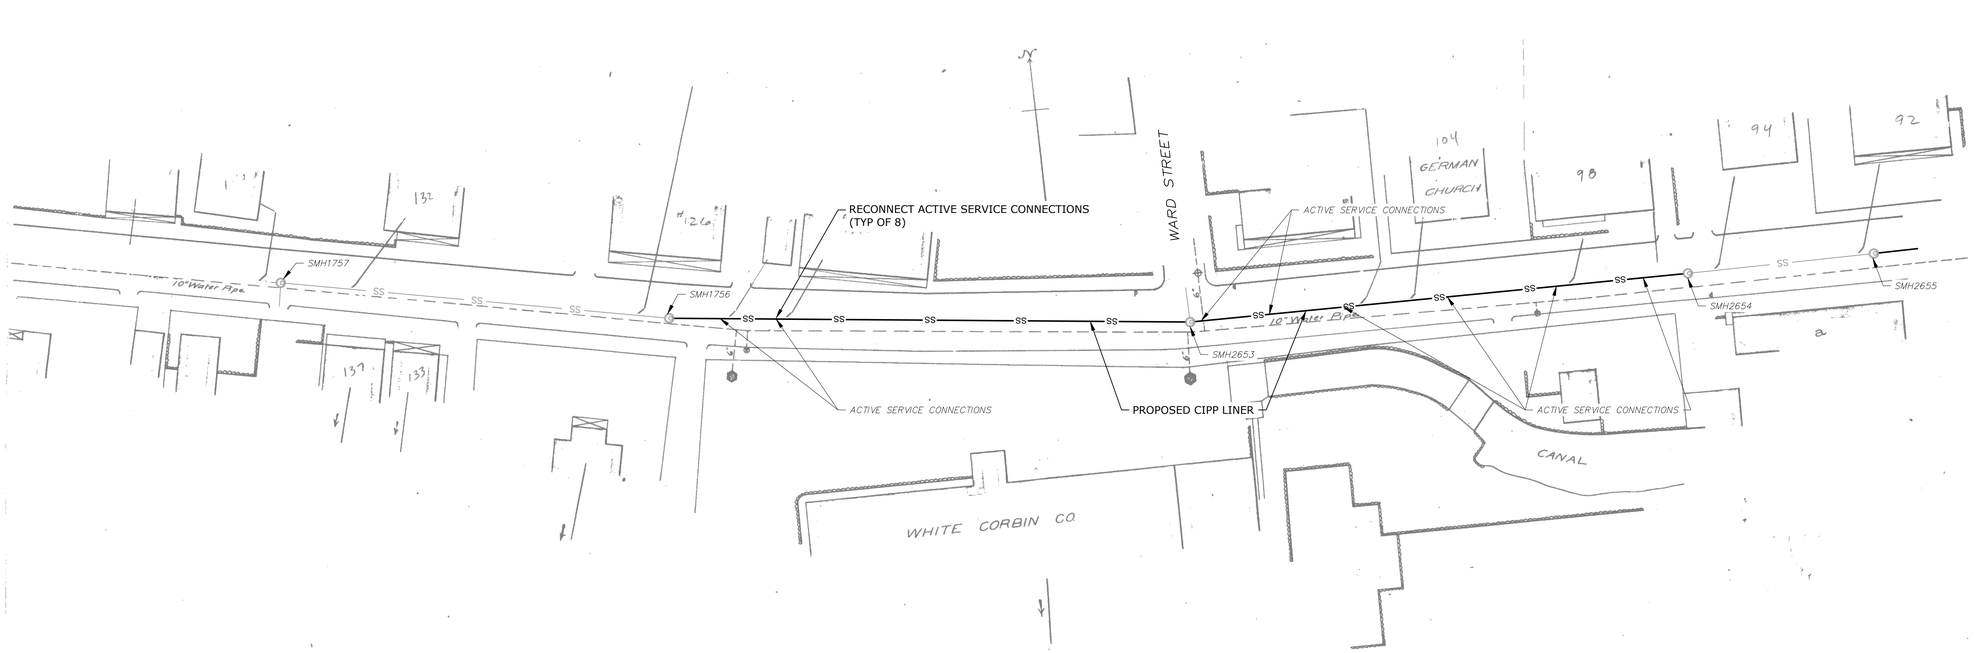

NOTE

1. EXISTING SANITARY SEWER INFORMATION BASED UPON SEWER RECORD DRAWINGS ENTITLED "WEST MAIN STREET FROM SPRINGVILLE MILL TO FLORENCE HILL", SHEET 10 DATED 1896.

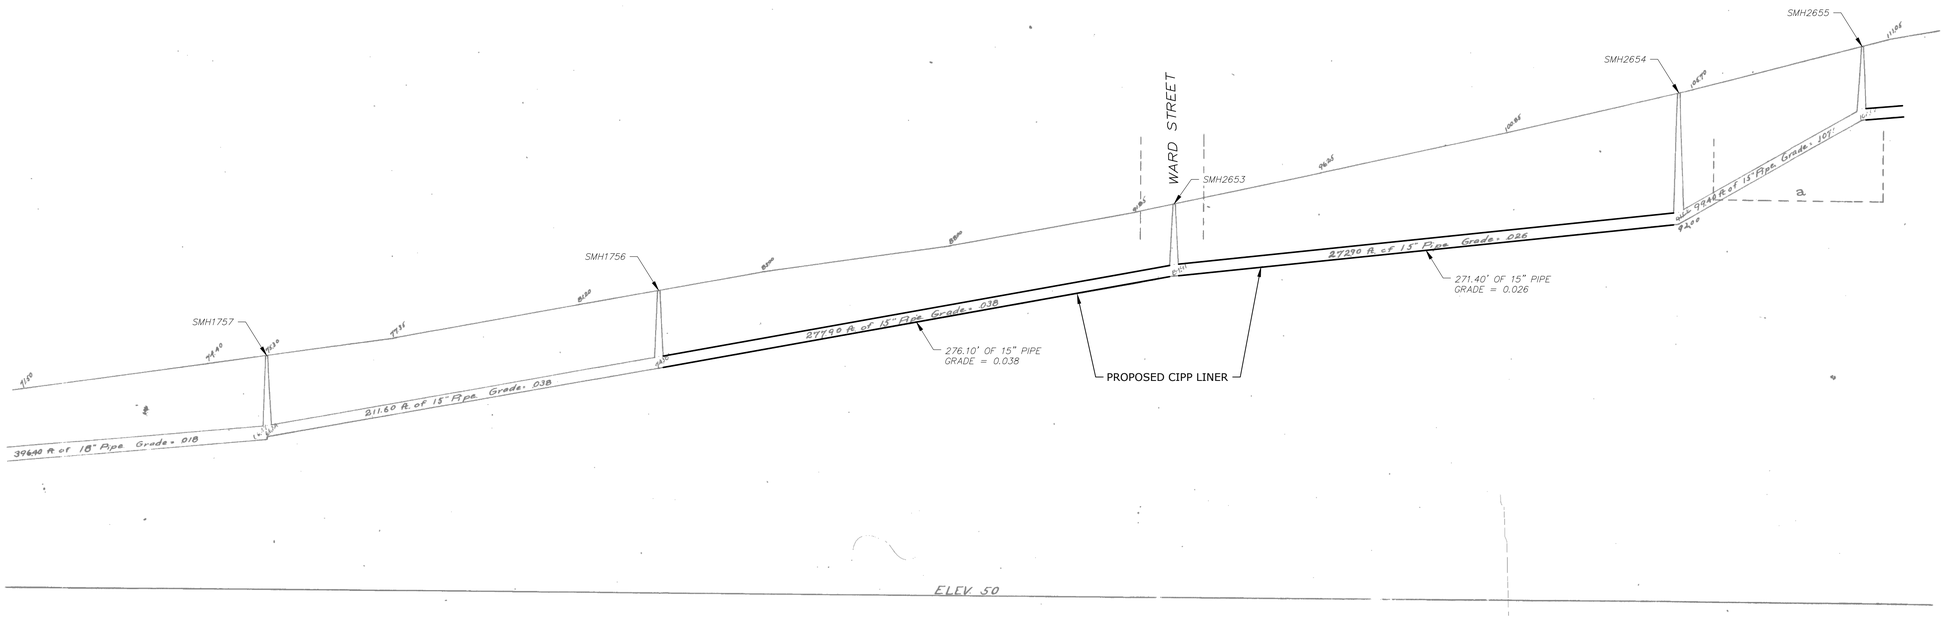

Tighe&Bond

ISSUED FOR BIDDING

Sanitary Sewer Lining

Town of Vernon WPCA

Vernon, Connecticut

MARK	DATE	DESCRIPTION
0	4/21/2023	ISSUED FOR BIDDING

PROJECT NO:	V0037-016
DATE:	04/21/2023
FILE:	V0037-016_Contract-2_C-101-114.dwg
DRAWN BY:	DTS
DESIGNED/CHECKED BY:	LAC
APPROVED BY:	MM

WEST MAIN STREET
PLAN AND PROFILE - 2

SCALE: AS SHOWN

C-105
SHEET 08 OF 26

Last Saved: 4/21/2023
Plotted On: Apr 21, 2023-9:47am By: DTSeche
Tighe & Bond J:\V\V0037 Vernon WWTP\016 - Sewer Rehabilitation Program\Design\Contract 2 - CIPP\Drawings_Figures\AutoCAD\Sheet\V0037-016_Contract-2_C-101-114.dwg

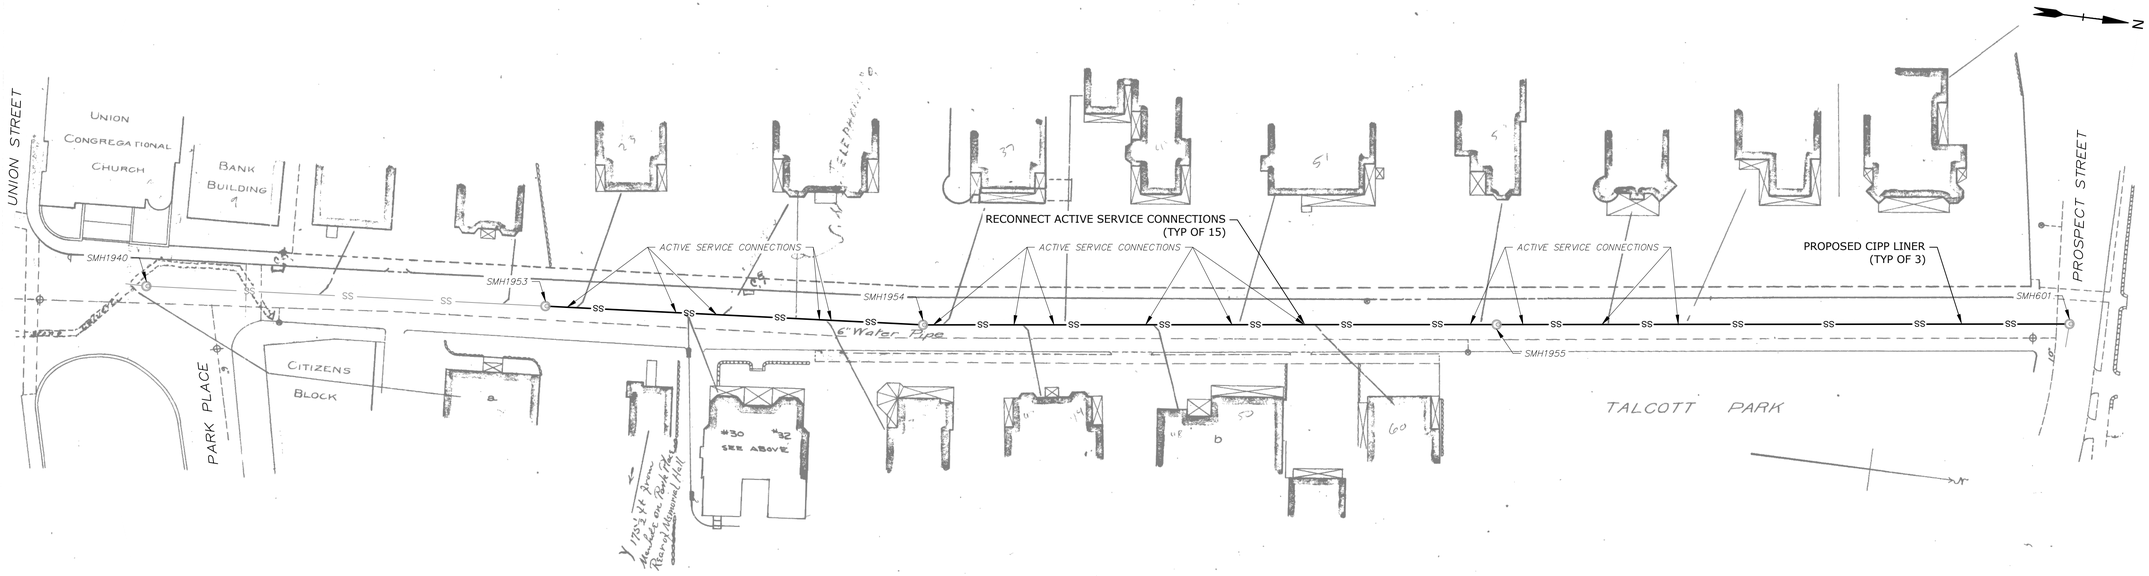

NOTE

1. EXISTING SANITARY SEWER INFORMATION BASED UPON SEWER RECORD DRAWINGS ENTITLED "ELM STREET FROM UNION ST. TO PROSPECT ST.", SHEET 37 DATED 1896.

0 40' 80'
SCALE: 1" = 40'

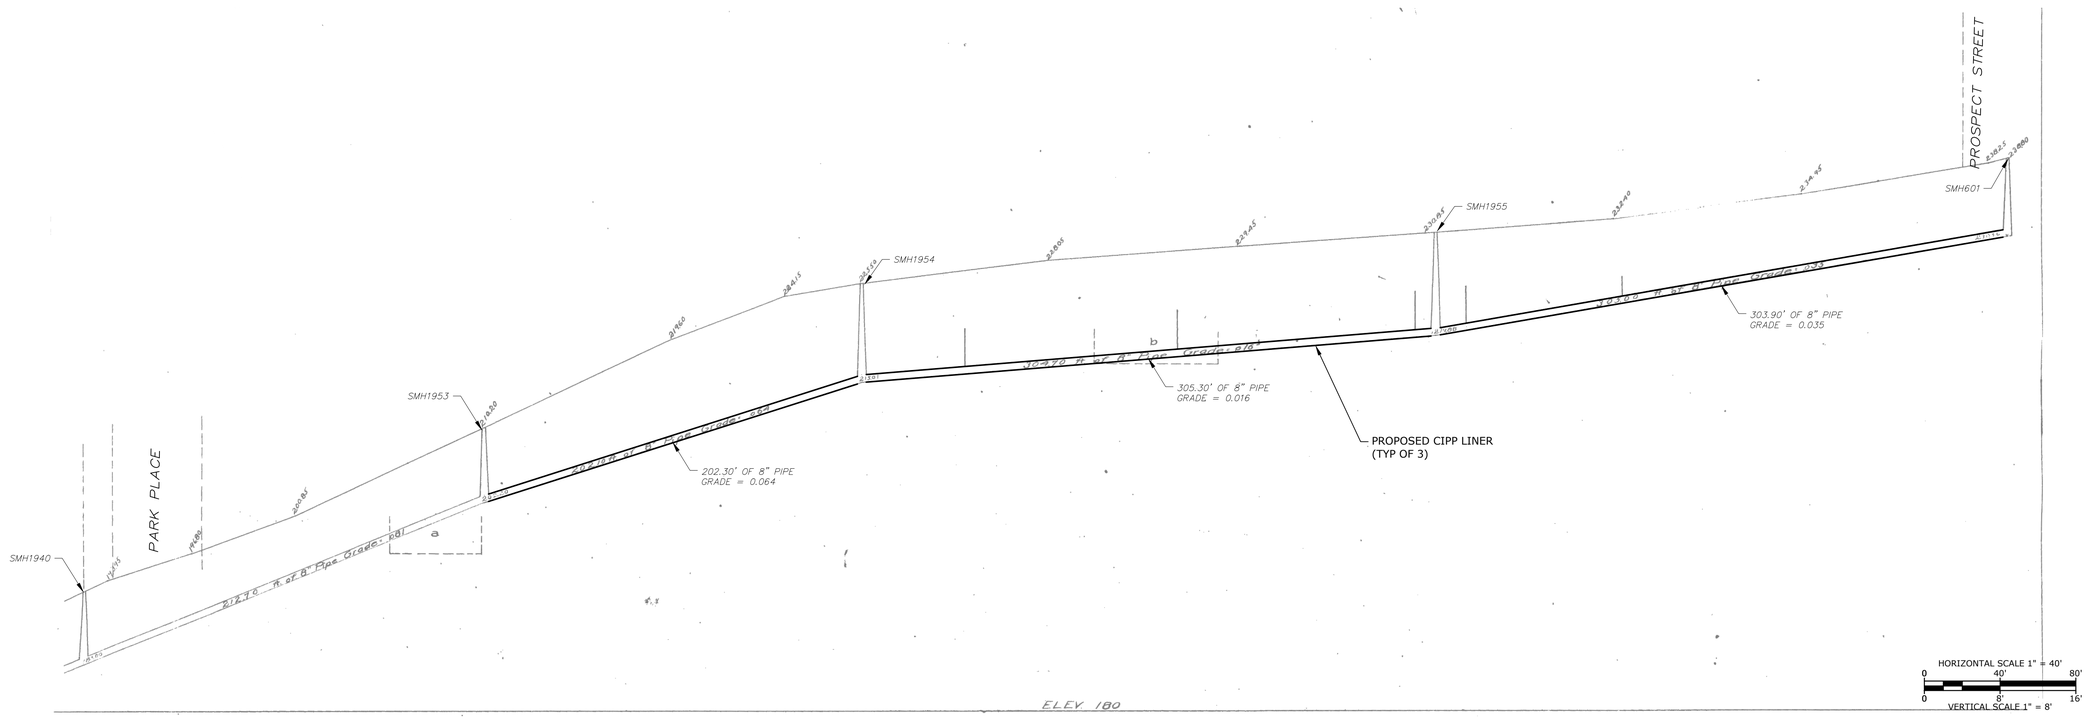

HORIZONTAL SCALE 1" = 40'
0 40' 80'
0 8' 16'
VERTICAL SCALE 1" = 8'

Tighe&Bond

ISSUED FOR BIDDING

Sanitary Sewer Lining

Town of Vernon WPCA

Vernon, Connecticut

MARK	DATE	DESCRIPTION
0	4/21/2023	ISSUED FOR BIDDING

PROJECT NO:	V0037-016
DATE:	04/21/2023
FILE:	V0037-016_Contract-2_C-101-114.dwg
DRAWN BY:	DTS
DESIGNED/CHECKED BY:	LAC
APPROVED BY:	MM

ELM STREET
PLAN AND PROFILE

SCALE: AS SHOWN

C-106
SHEET 09 OF 26

Last Saved: 4/21/2023
Printed: Oct 27, 2023-9:47am By: DTSeche
Tighe & Bond J:\VV\V0037 Vernon WWTP\016 - Sewer Rehabilitation Program\Design\Contract 2 - CIPP\Drawings_Figures\AutoCAD\Sheet\V0037-016_Contract-2_C-101-114.dwg

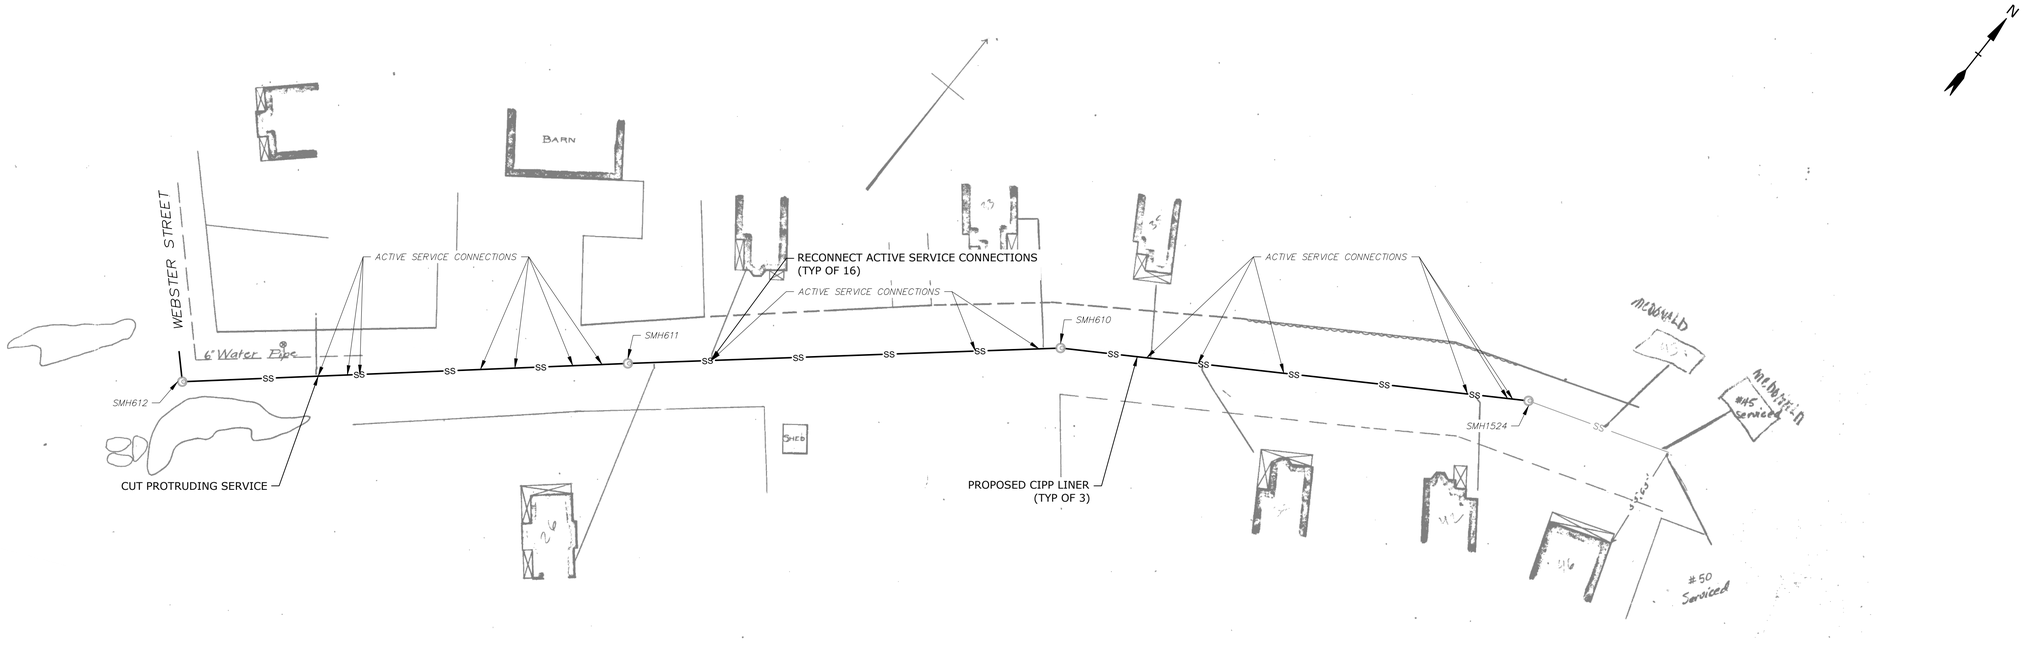

NOTE

1. EXISTING SANITARY SEWER INFORMATION BASED UPON SEWER RECORD DRAWINGS ENTITLED "LAWRENCE STREET FROM WEBSTER ST., EASTERLY 700 FEET", SHEET 100 DATED 1896.

0 40' 80'
SCALE: 1" = 40'

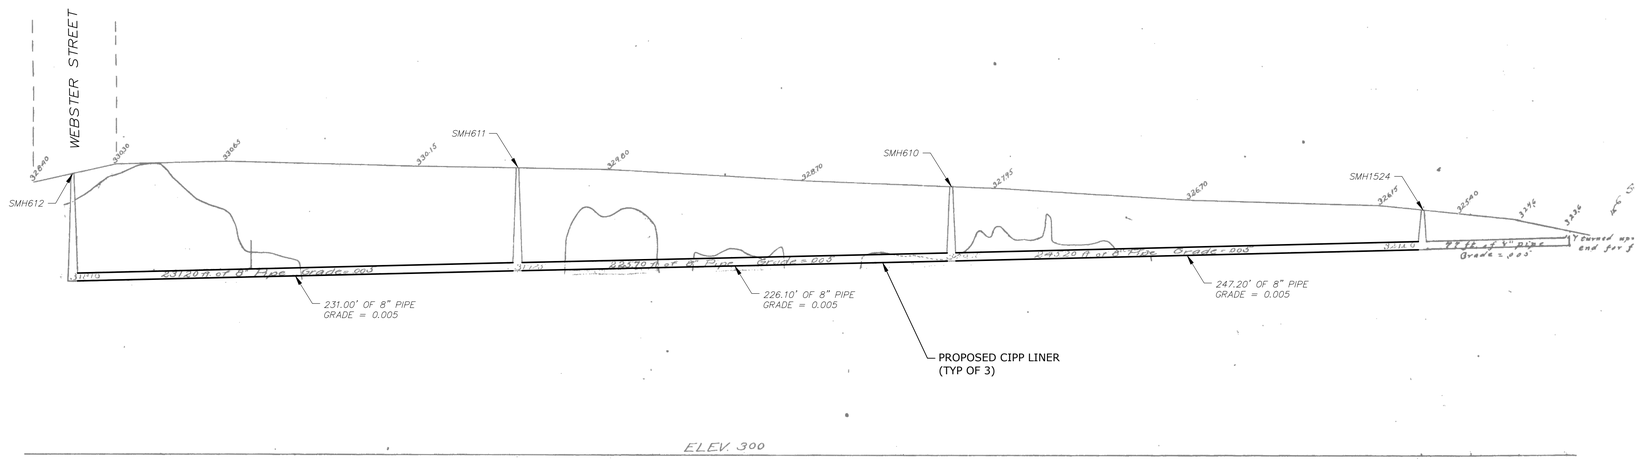

HORIZONTAL SCALE 1" = 40'
0 40' 80'
0 8' 16'
VERTICAL SCALE 1" = 8'

Tighe&Bond

ISSUED FOR BIDDING

Sanitary Sewer Lining

Town of Vernon WPCA

Vernon, Connecticut

MARK	DATE	DESCRIPTION
0	4/21/2023	ISSUED FOR BIDDING

PROJECT NO:	V0037-016
DATE:	04/21/2023
FILE:	V0037-016_Contract-2_C-101-114.dwg
DRAWN BY:	DTS
DESIGNED/CHECKED BY:	LAC
APPROVED BY:	MM

LAWRENCE STREET
PLAN AND PROFILE

SCALE: AS SHOWN

C-107
SHEET 10 OF 26

Last Saved: 4/21/2023
Plotted On: 4/21/2023 9:48am By: DTSeche
Tighe & Bond J:\V\V0037 Vernon WWTP\016 - Sewer Rehabilitation Program\Design\Contract 2 - CIPP\Drawings, Figures\AutoCAD\Sheet\V0037-016_Contract-2_C-101-114.dwg

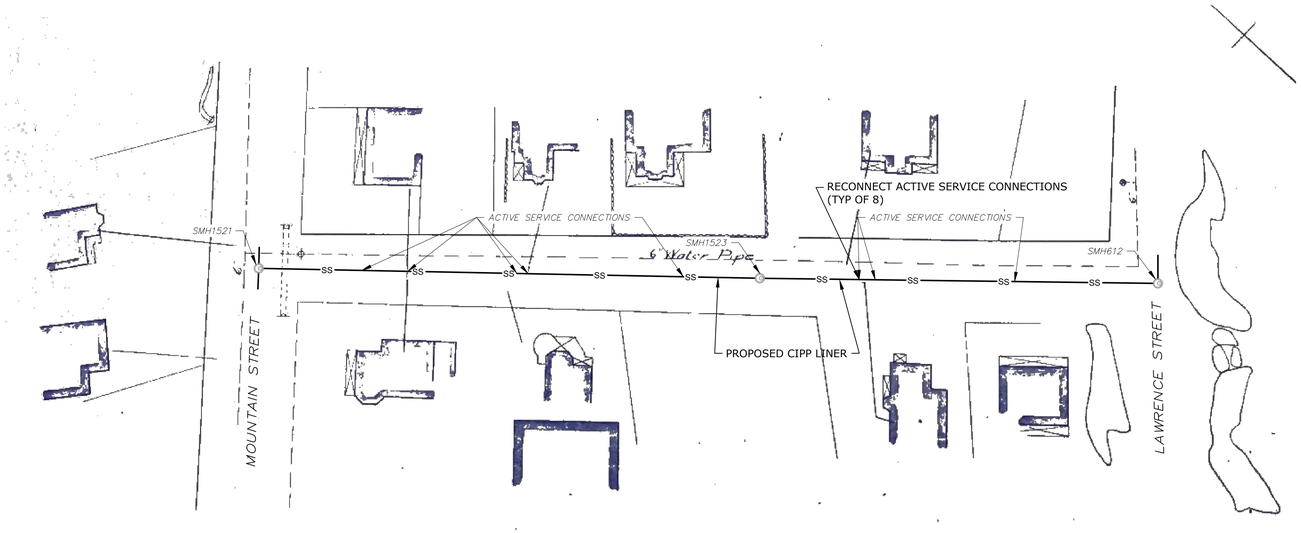

NOTE

1. EXISTING SANITARY SEWER INFORMATION BASED UPON SEWER RECORD DRAWINGS ENTITLED "WEBSTER STREET FROM MOUNTAIN ST. TO LAWRENCE ST.", DATED 1896.

0 40' 80'
SCALE: 1" = 40'

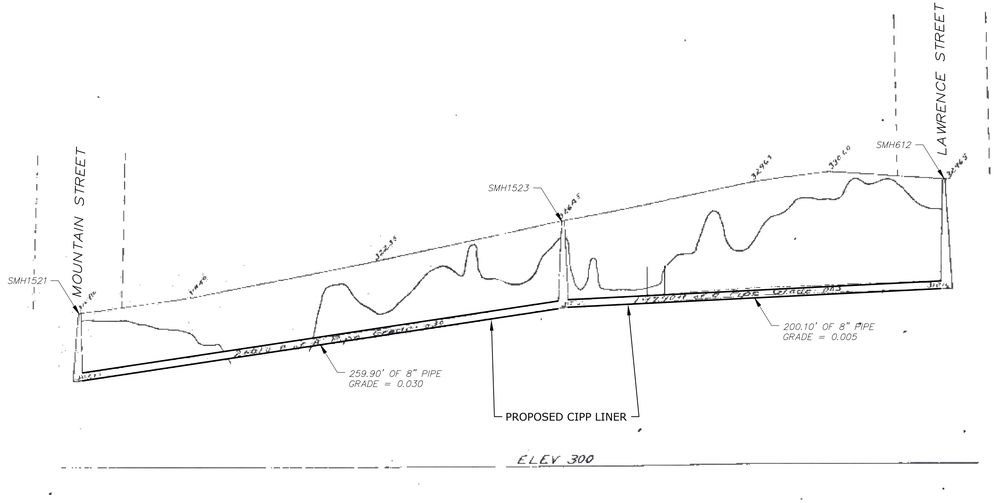

HORIZONTAL SCALE 1" = 40'
0 40' 80'
0 8' 16'
VERTICAL SCALE 1" = 8'

Tighe&Bond

ISSUED FOR BIDDING

Sanitary Sewer Lining

Town of Vernon
WPCA

Vernon,
Connecticut

MARK	DATE	DESCRIPTION
0	4/21/2023	ISSUED FOR BIDDING

PROJECT NO:	V0037-016
DATE:	04/21/2023
FILE:	V0037-016_Contract-2_C-101-114.dwg
DRAWN BY:	DTS
DESIGNED/CHECKED BY:	LAC
APPROVED BY:	MM

WEBSTER STREET
PLAN AND PROFILE

SCALE: AS SHOWN

C-108
SHEET 11 OF 26

Last Saved: 4/21/2023
Plotted: Oct 27, 2023-9:48am By: DTSeche
Tighe & Bond J:\V\V0037 Vernon WWTP\016 - Sewer Rehabilitation Program\Design\Contract 2 - CIPP\Drawings_Figures\AutoCAD\Sheet\V0037-016_Contract-2_C-101-114.dwg

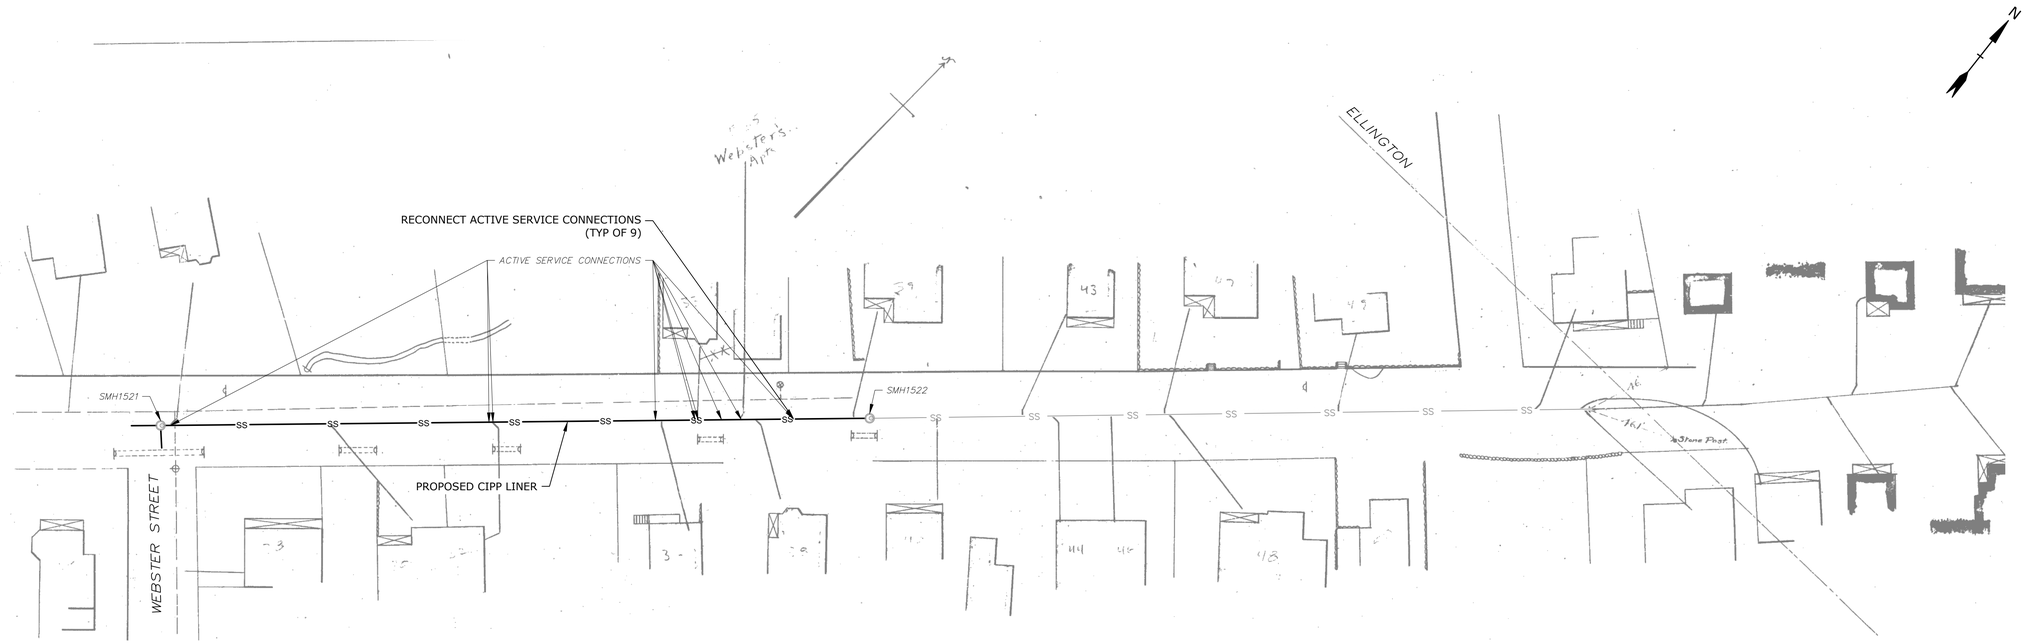

NOTE

1. EXISTING SANITARY SEWER INFORMATION BASED UPON SEWER RECORD DRAWINGS ENTITLED "MOUNTAIN STREET FROM WEBSTER ST. TO CITY LINE", SHEET 66 DATED 1896.

0 40' 80'
SCALE: 1" = 40'

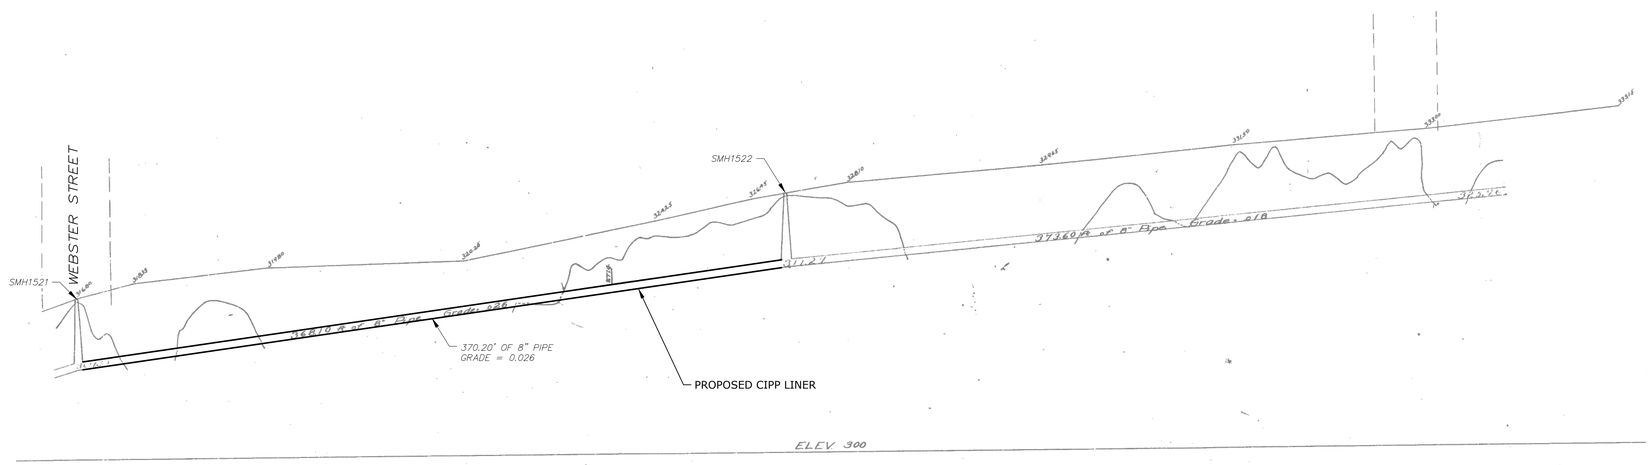

HORIZONTAL SCALE 1" = 40'
0 40' 80'
0 8' 16'
VERTICAL SCALE 1" = 8'

Tighe&Bond

ISSUED FOR BIDDING

Sanitary Sewer Lining

Town of Vernon
WPCA

Vernon,
Connecticut

MARK	DATE	DESCRIPTION
0	4/21/2023	ISSUED FOR BIDDING

PROJECT NO:	V0037-016
DATE:	04/21/2023
FILE:	V0037-016_Contract-2_C-101-114.dwg
DRAWN BY:	DTS
DESIGNED/CHECKED BY:	LAC
APPROVED BY:	MM

MOUNTAIN STREET
PLAN AND PROFILE - 1

SCALE: AS SHOWN

C-109
SHEET 12 OF 26

Last Saved: 4/21/2023
Plotted: October 27, 2022 - 9:48am By: DTSeche
Tighe & Bond J:\VV\V0037 Vernon WWTP\016 - Sewer Rehabilitation Program\Design\Contract 2 - CIPP\Drawings, Figures\AutoCAD\Sheet\V0037-016_Contract-2_C-101-114.dwg

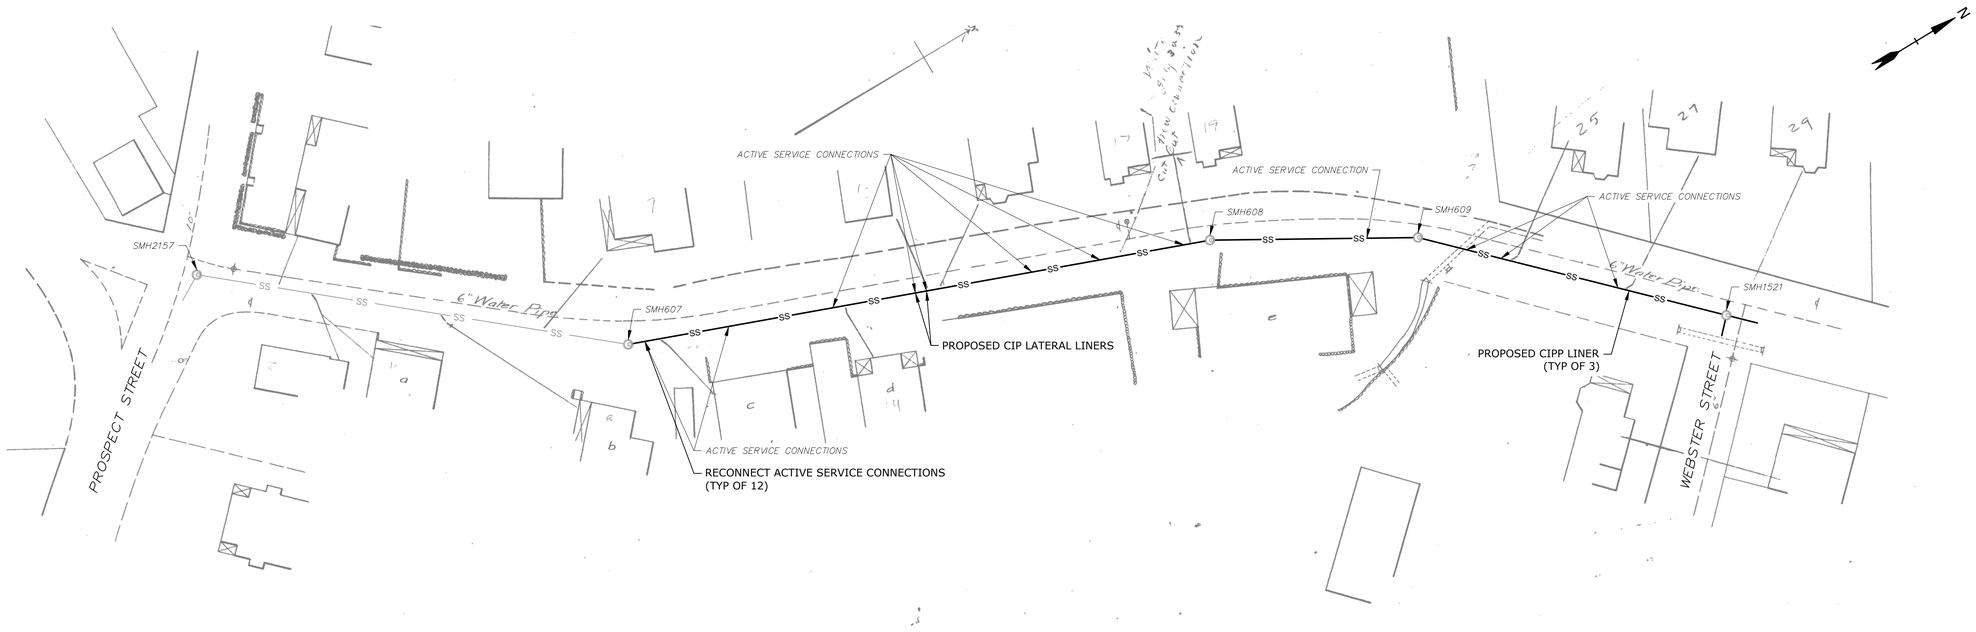

NOTE

1. EXISTING SANITARY SEWER INFORMATION BASED UPON SEWER RECORD DRAWINGS ENTITLED "MOUNTAIN STREET FROM PROSPECT ST. TO WEBSTER ST.", SHEET 65 DATED 1896.

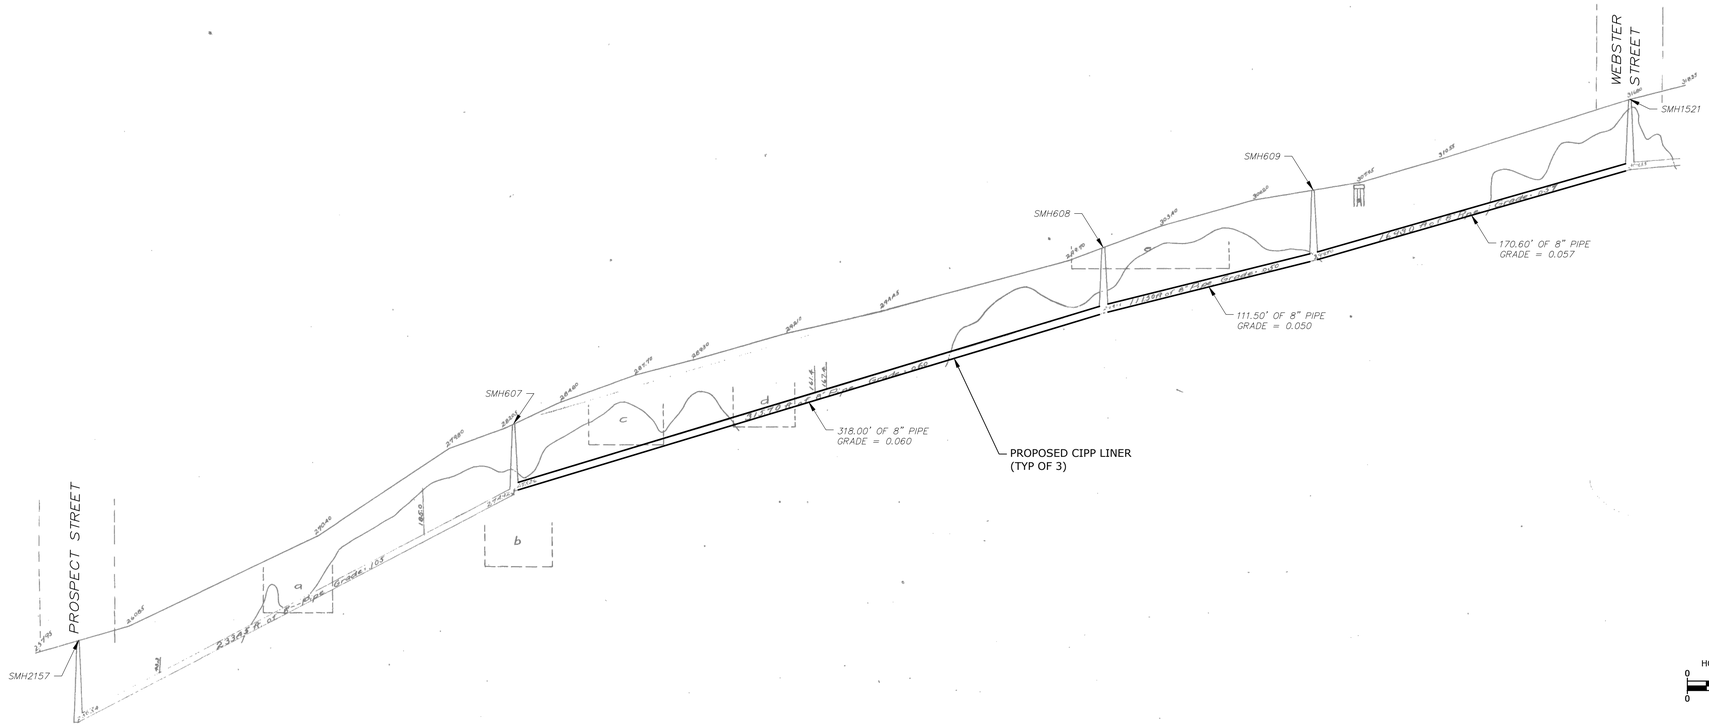

Tighe&Bond

ISSUED FOR BIDDING

Sanitary Sewer Lining

Town of Vernon WPCA

Vernon, Connecticut

MARK	DATE	DESCRIPTION
0	4/21/2023	ISSUED FOR BIDDING

PROJECT NO:	V0037-016
DATE:	04/21/2023
FILE:	V0037-016_Contract-2_C-101-114.dwg
DRAWN BY:	DTS
DESIGNED/CHECKED BY:	LAC
APPROVED BY:	MM

MOUNTAIN STREET
PLAN AND PROFILE - 2

SCALE: AS SHOWN

C-110
SHEET 13 OF 26

Last Saved: 4/21/2023
Plotted On: 4/21/2023 9:48am By: DTSeche
Tighe & Bond J:\VV\V0037 Vernon WWTP\016 - Sewer Rehabilitation Program\Design\Contract 2 - CIPP\Drawings_Figures\AutoCAD\Sheet\V0037-016_Contract-2_C-101-114.dwg

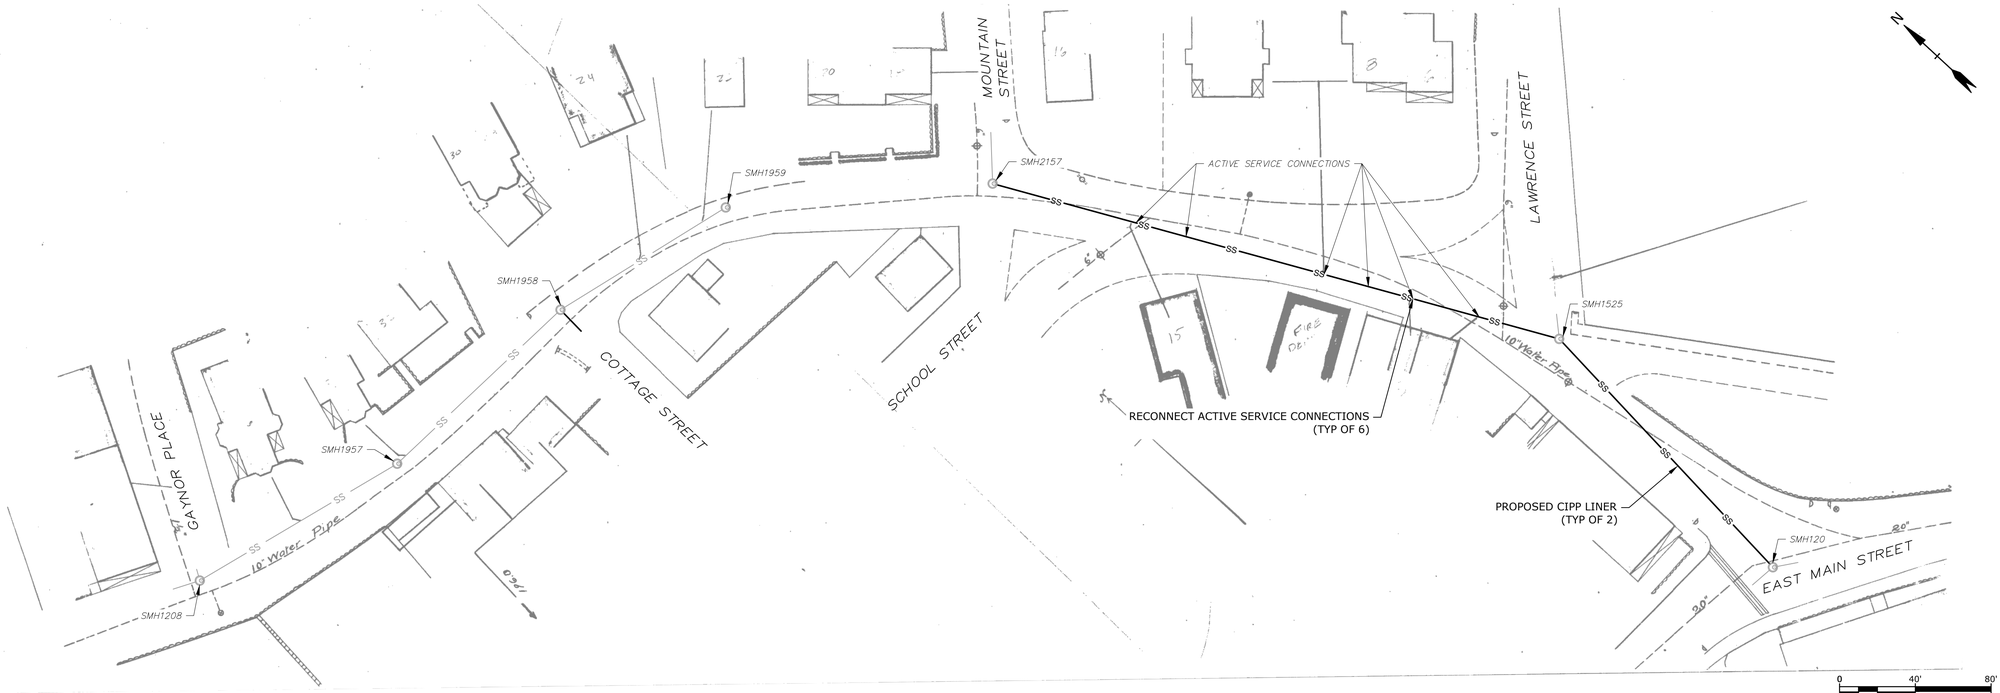

NOTE

1. EXISTING SANITARY SEWER INFORMATION BASED UPON SEWER RECORD DRAWINGS ENTITLED "PROSPECT STREET FROM GAYNOR PL. TO EAST MAIN ST.", SHEET 42 DATED 1896.

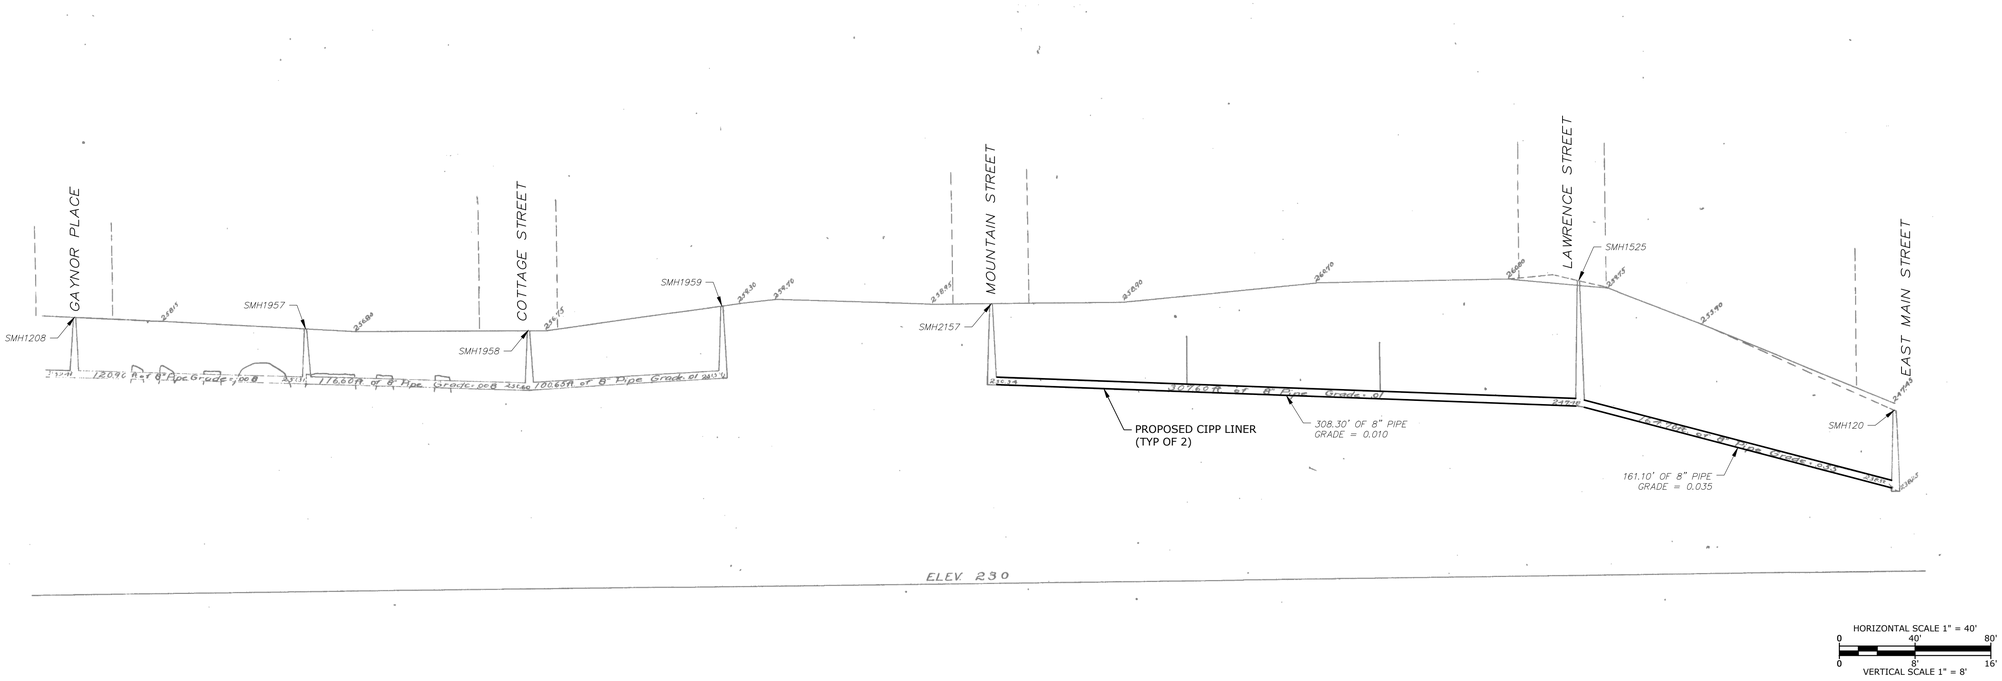

Tighe&Bond

ISSUED FOR BIDDING

Sanitary Sewer Lining

Town of Vernon WPCA

Vernon, Connecticut

MARK	DATE	DESCRIPTION
0	4/21/2023	ISSUED FOR BIDDING

PROJECT NO:	V0037-016
DATE:	04/21/2023
FILE:	V0037-016_Contract-2_C-101-114.dwg
DRAWN BY:	DTS
DESIGNED/CHECKED BY:	LAC
APPROVED BY:	MM

PROSPECT STREET
PLAN AND PROFILE - 1

SCALE: AS SHOWN

C-111
SHEET 14 OF 26

Last Saved: 4/21/2023
Printed: April 21, 2023-9:48am By: DTSeche
Tighe & Bond J:\V\V0037 Vernon WWTP\016 - Sewer Rehabilitation Program\Design\Contract 2 - CIPP\Drawings, Figures\AutoCAD\Sheet\V0037-016_Contract-2_C-101-114.dwg

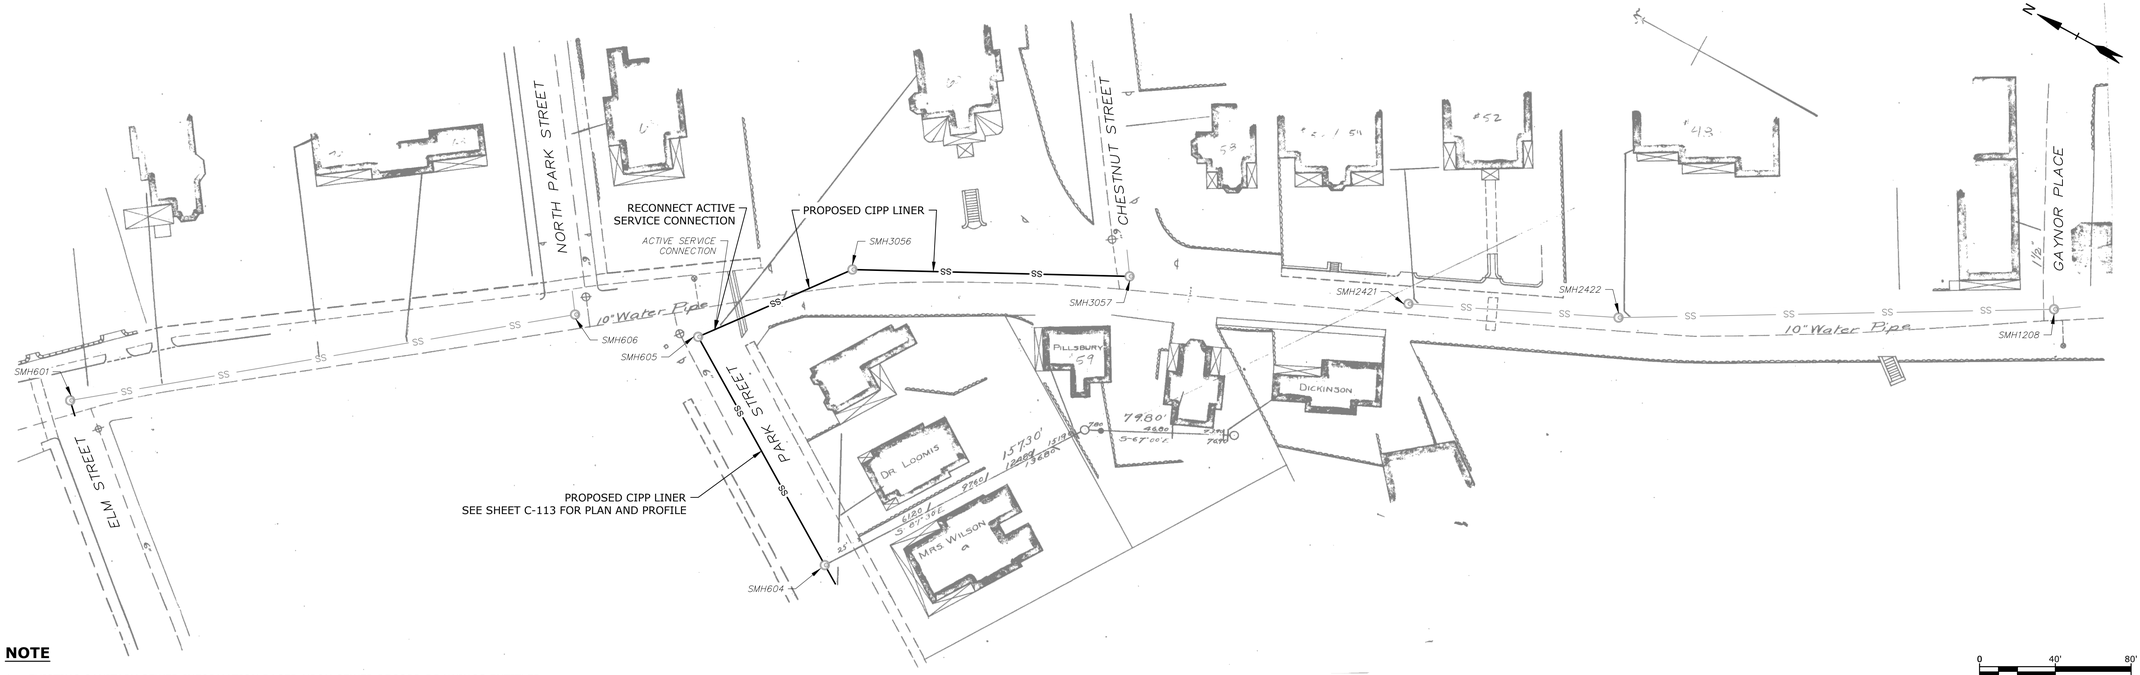

NOTE

1. EXISTING SANITARY SEWER INFORMATION BASED UPON SEWER RECORD DRAWINGS ENTITLED "PROSPECT STREET AND PRIVATE WAY FROM ELM ST. TO GAYNOR PLACE", SHEET 38 DATED 1896.

0 40' 80'
SCALE: 1" = 40'

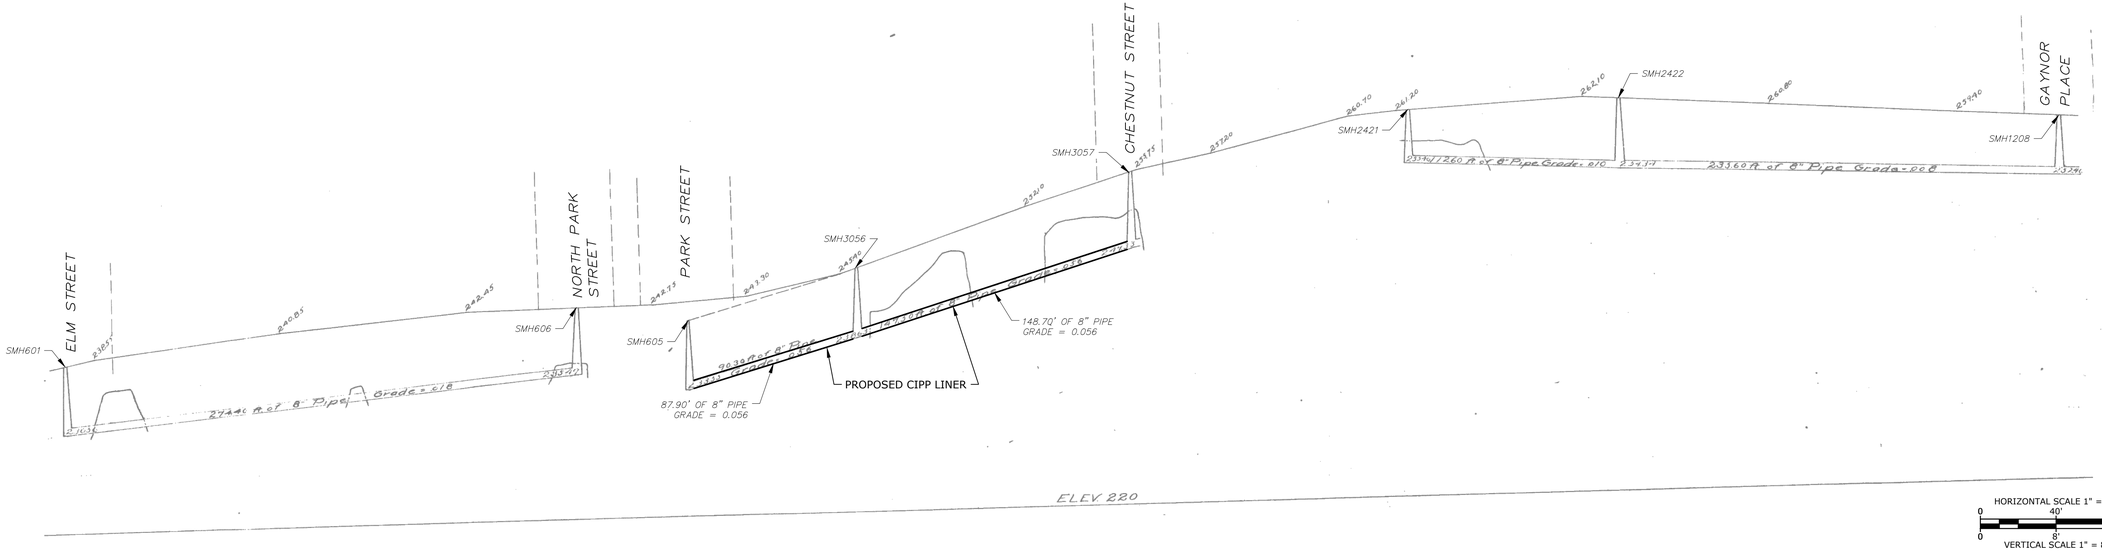

HORIZONTAL SCALE 1" = 40'
0 40' 80'
0 8' 16'
VERTICAL SCALE 1" = 8'

Tighe&Bond

ISSUED FOR BIDDING

Sanitary Sewer Lining

Town of Vernon WPCA

Vernon, Connecticut

MARK	DATE	DESCRIPTION
0	4/21/2023	ISSUED FOR BIDDING

PROJECT NO:	V0037-016
DATE:	04/21/2023
FILE:	V0037-016_Contract-2_C-101-114.dwg
DRAWN BY:	DTS
DESIGNED/CHECKED BY:	LAC
APPROVED BY:	MM

PROSPECT STREET
PLAN AND PROFILE - 2

SCALE: AS SHOWN

C-112
SHEET 15 OF 26

Last Saved: 4/21/2023
Printed On: 4/21/2023-9:48am By: DTSeche
Tighe & Bond J:\V\V0037 Vernon WWTP\016 - Sewer Rehabilitation Program\Design\Contract 2 - CIPP\Drawings_Figures\AutoCAD\Sheet\V0037-016_Contract-2_C-101-114.dwg

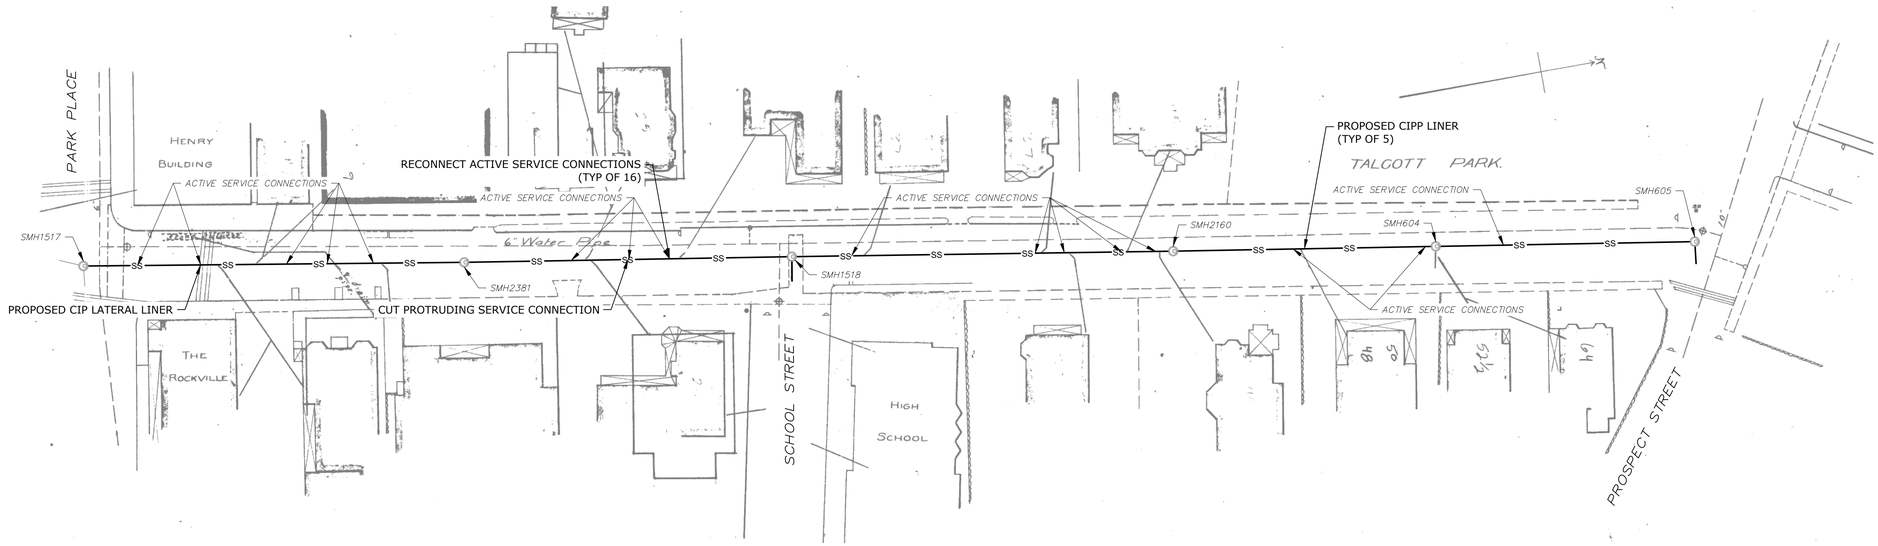

NOTE

1. EXISTING SANITARY SEWER INFORMATION BASED UPON SEWER RECORD DRAWINGS ENTITLED "PARK STREET FROM PARK PLACE TO PROSPECT ST.", SHEET 39 DATED 1896.

0 40' 80'
SCALE: 1" = 40'

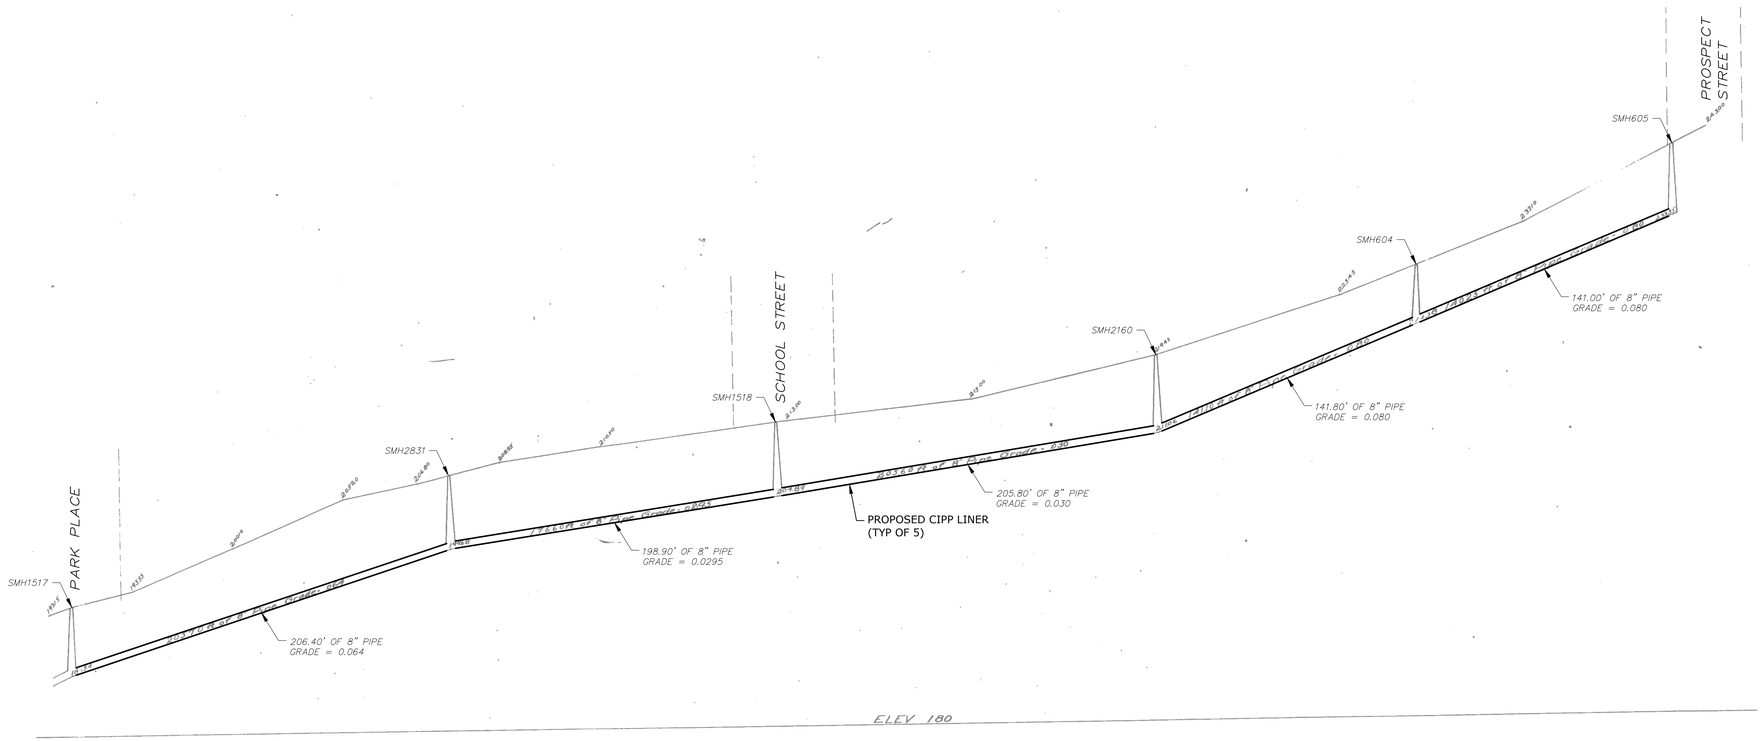

HORIZONTAL SCALE 1" = 40'
0 40' 80'
0 8' 16'
VERTICAL SCALE 1" = 8'

Tighe&Bond

ISSUED FOR BIDDING

Sanitary Sewer Lining

Town of Vernon WPCA

Vernon, Connecticut

MARK	DATE	DESCRIPTION
0	4/21/2023	ISSUED FOR BIDDING

PROJECT NO:	V0037-016
DATE:	04/21/2023
FILE:	V0037-016_Contract-2_C-101-114.dwg
DRAWN BY:	DTS
DESIGNED/CHECKED BY:	LAC
APPROVED BY:	MM

PARK STREET
PLAN AND PROFILE

SCALE: AS SHOWN

C-113
SHEET 16 OF 26

Last Saved: 4/21/2023
Printed: Oct 27, 2023-9:48am By: DTSeche
Tighe & Bond J:\VV\0037 Vernon WWTP\016 - Sewer Rehabilitation Program\Design\Contract 2 - CIPP\Drawings_Figures\AutoCAD\Sheet\V0037-016_Contract-2_C-101-114.dwg

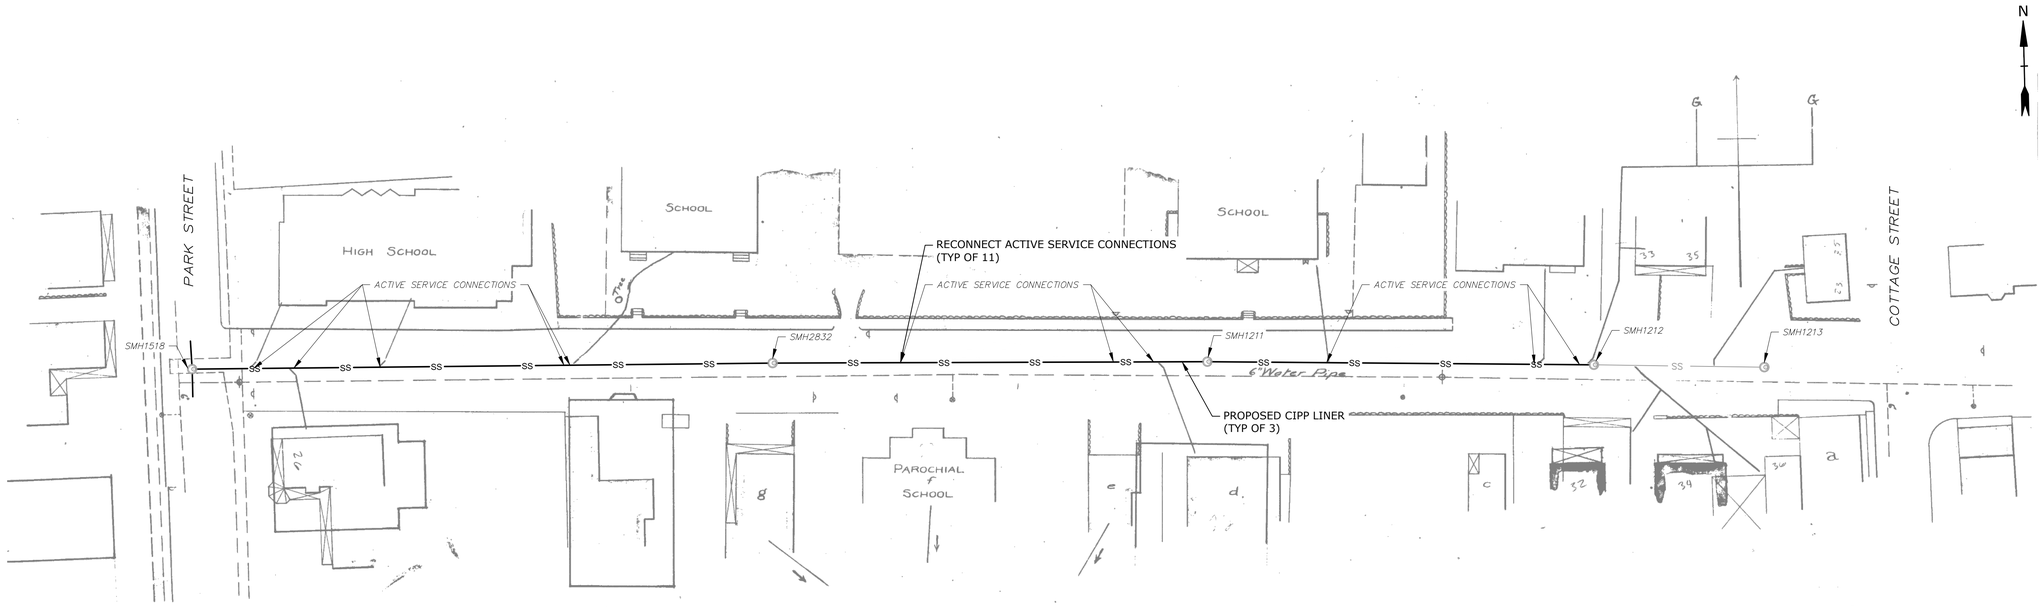

NOTE

1. EXISTING SANITARY SEWER INFORMATION BASED UPON SEWER RECORD DRAWINGS ENTITLED "SCHOOL STREET FROM PARK ST. TO COTTAGE ST.", SHEET 40 DATED 1896.

0 40' 80'
SCALE: 1" = 40'

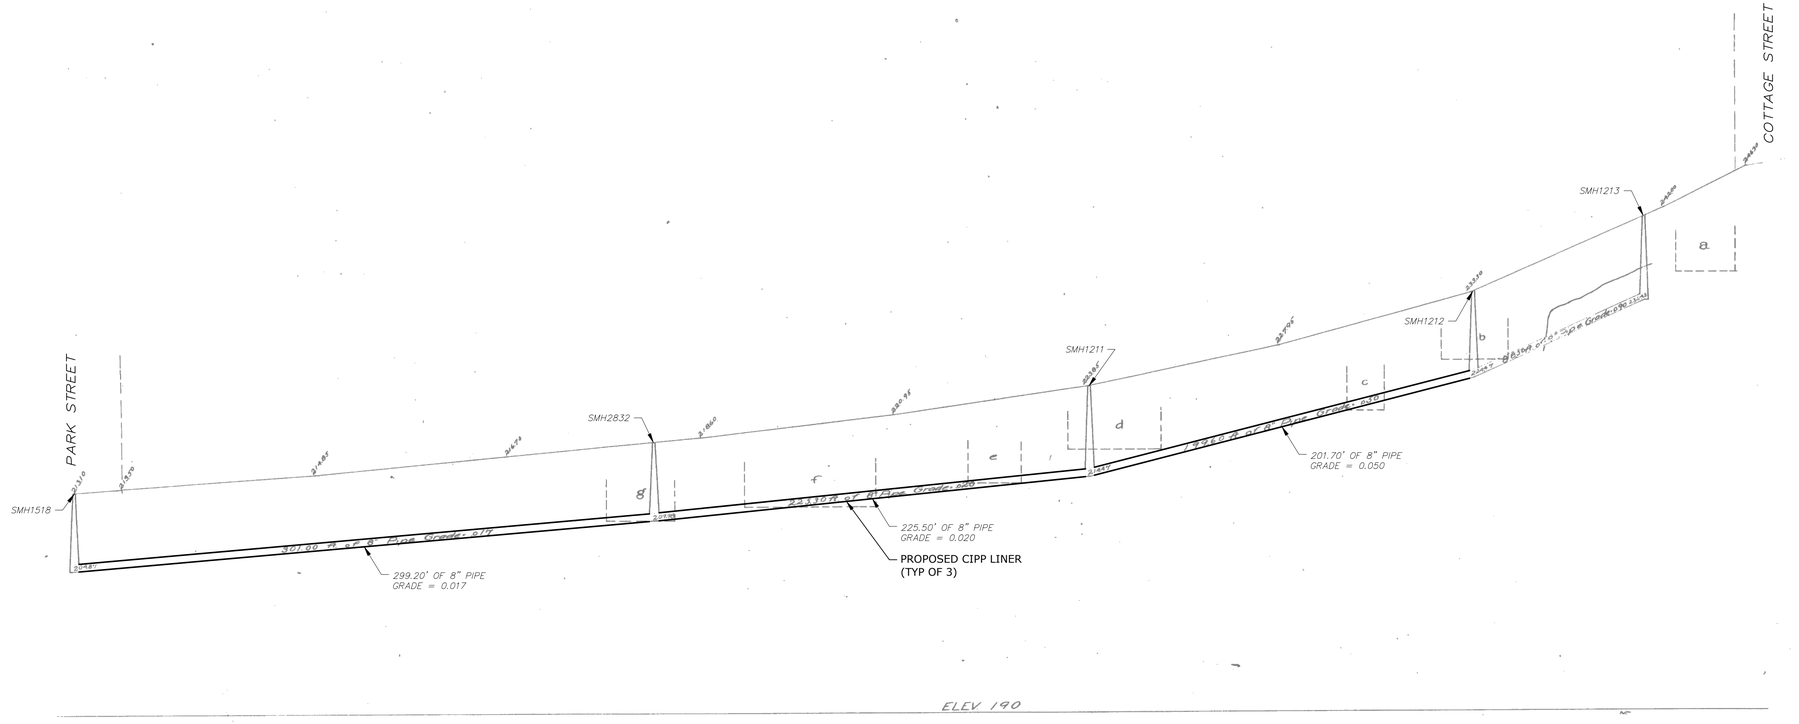

HORIZONTAL SCALE 1" = 40'
0 40' 80'
0 8' 16'
VERTICAL SCALE 1" = 8'

Tighe&Bond

ISSUED FOR BIDDING

Sanitary Sewer Lining

Town of Vernon
WPCA

Vernon,
Connecticut

MARK	DATE	DESCRIPTION
0	4/21/2023	ISSUED FOR BIDDING

PROJECT NO:	V0037-016
DATE:	04/21/2023
FILE:	V0037-016_Contract-2_C-101-114.dwg
DRAWN BY:	DTS
DESIGNED/CHECKED BY:	LAC
APPROVED BY:	MM

SCHOOL STREET
PLAN AND PROFILE

SCALE: AS SHOWN

C-114
SHEET 17 OF 26

Last Saved: 4/21/2023
Plotted On: 4/21/2023 3:9:48am By: DTSeche
Tighe & Bond J:\VV\V0037 Vernon WWTP\016 - Sewer Rehabilitation Program\Design\Contract 2 - CIPP\Drawings_Figures\AutoCAD\Sheet\V0037-016_Contract-2_C-101-114.dwg

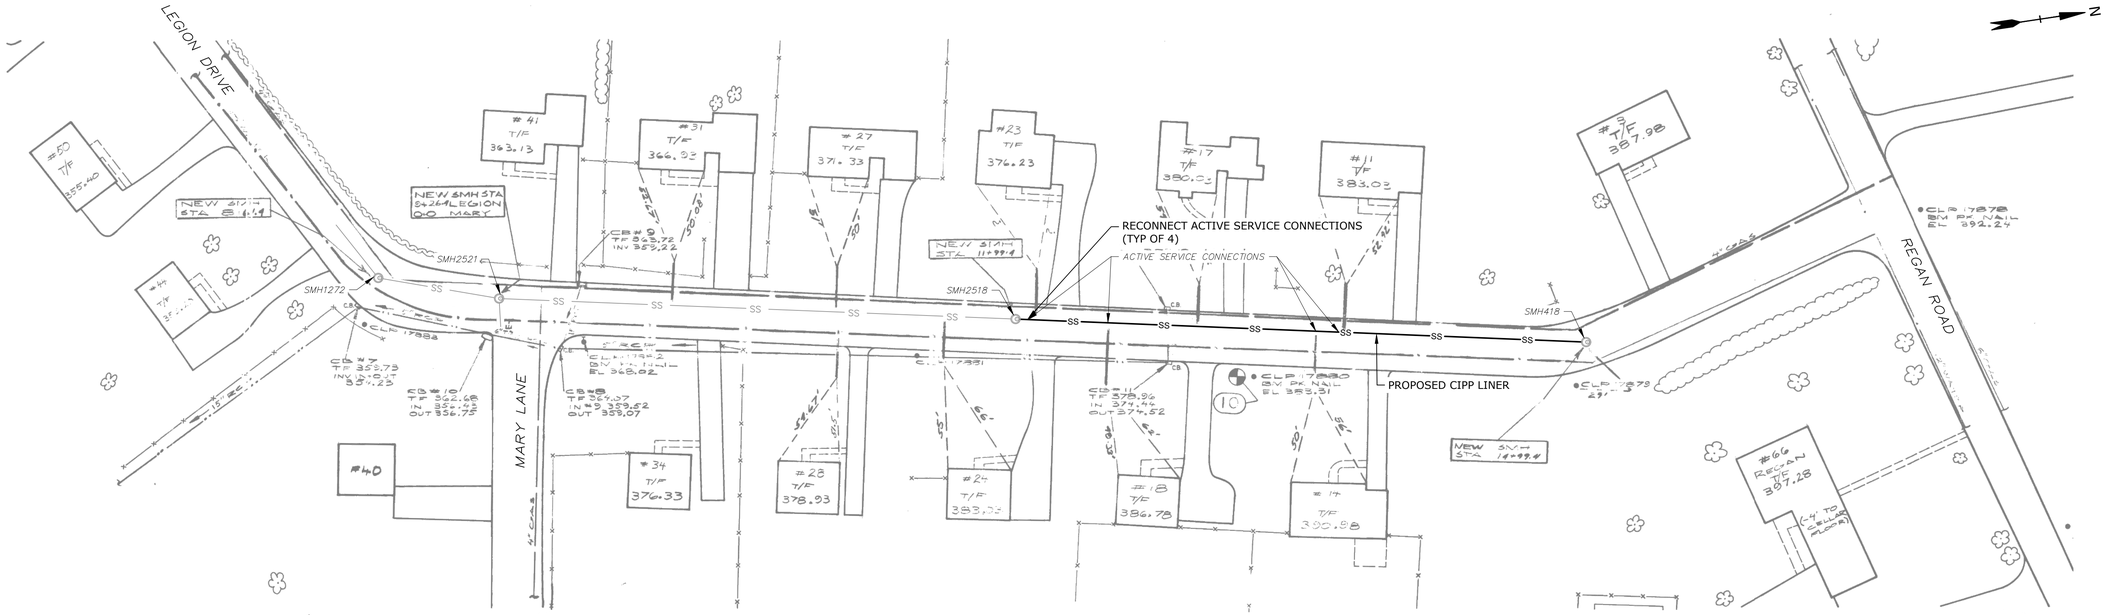

NOTE

1. EXISTING SANITARY SEWER INFORMATION BASED UPON SEWER RECORD DRAWINGS ENTITLED "CONTRACT NO. 8 TOWN OF VERNON, CONNECTICUT SANITARY SEWER", SHEET 14 OF 15 DATED AUGUST 1973.

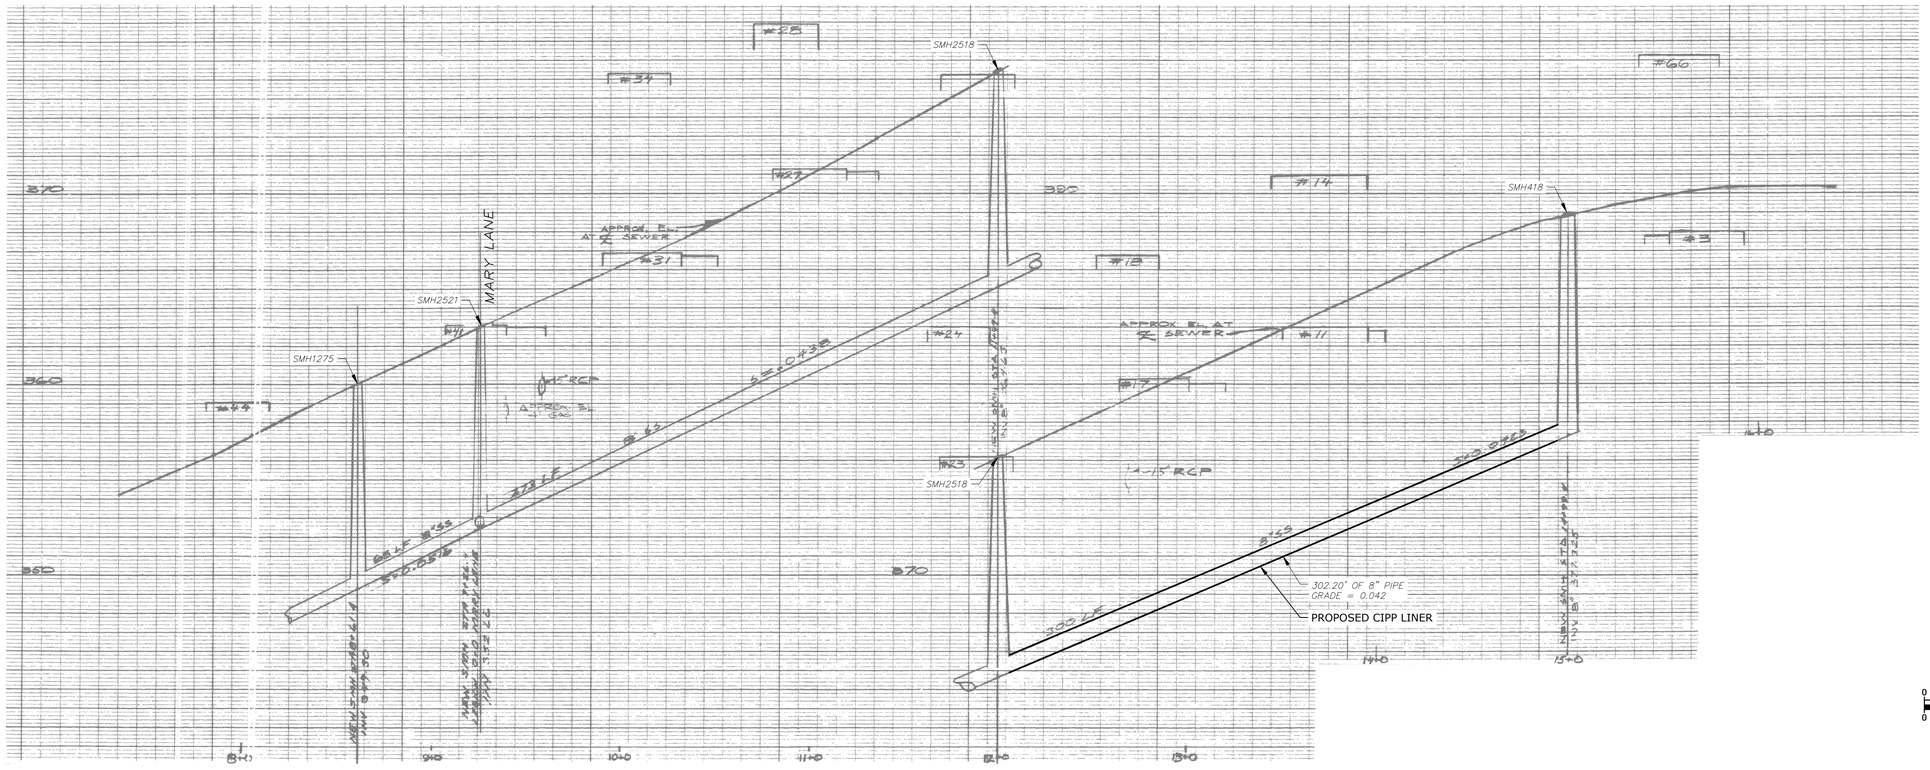

Tighe&Bond

ISSUED FOR BIDDING

Sanitary Sewer Lining

Town of Vernon WPCA

Vernon, Connecticut

MARK	DATE	DESCRIPTION
0	4/21/2023	ISSUED FOR BIDDING

PROJECT NO:	V0037-016
DATE:	04/21/2023
FILE:	V0037-016_Contract-2_C-115-123.dwg
DRAWN BY:	DTS
DESIGNED/CHECKED BY:	LAC
APPROVED BY:	MM

LEGION DRIVE
PLAN AND PROFILE -1

SCALE: AS SHOWN

C-115
SHEET 18 OF 26

Last Saved: 4/21/2023
Plotted: 4/21/2023 9:49am By: DTSeche
Tighe & Bond J:\V\V0037 Vernon WWTP\016 - Sewer Rehabilitation Program\Design\Contract 2 - CIPP\Drawings_Figures\AutoCAD\Sheet\V0037-016_Contract-2_C-115-123.dwg

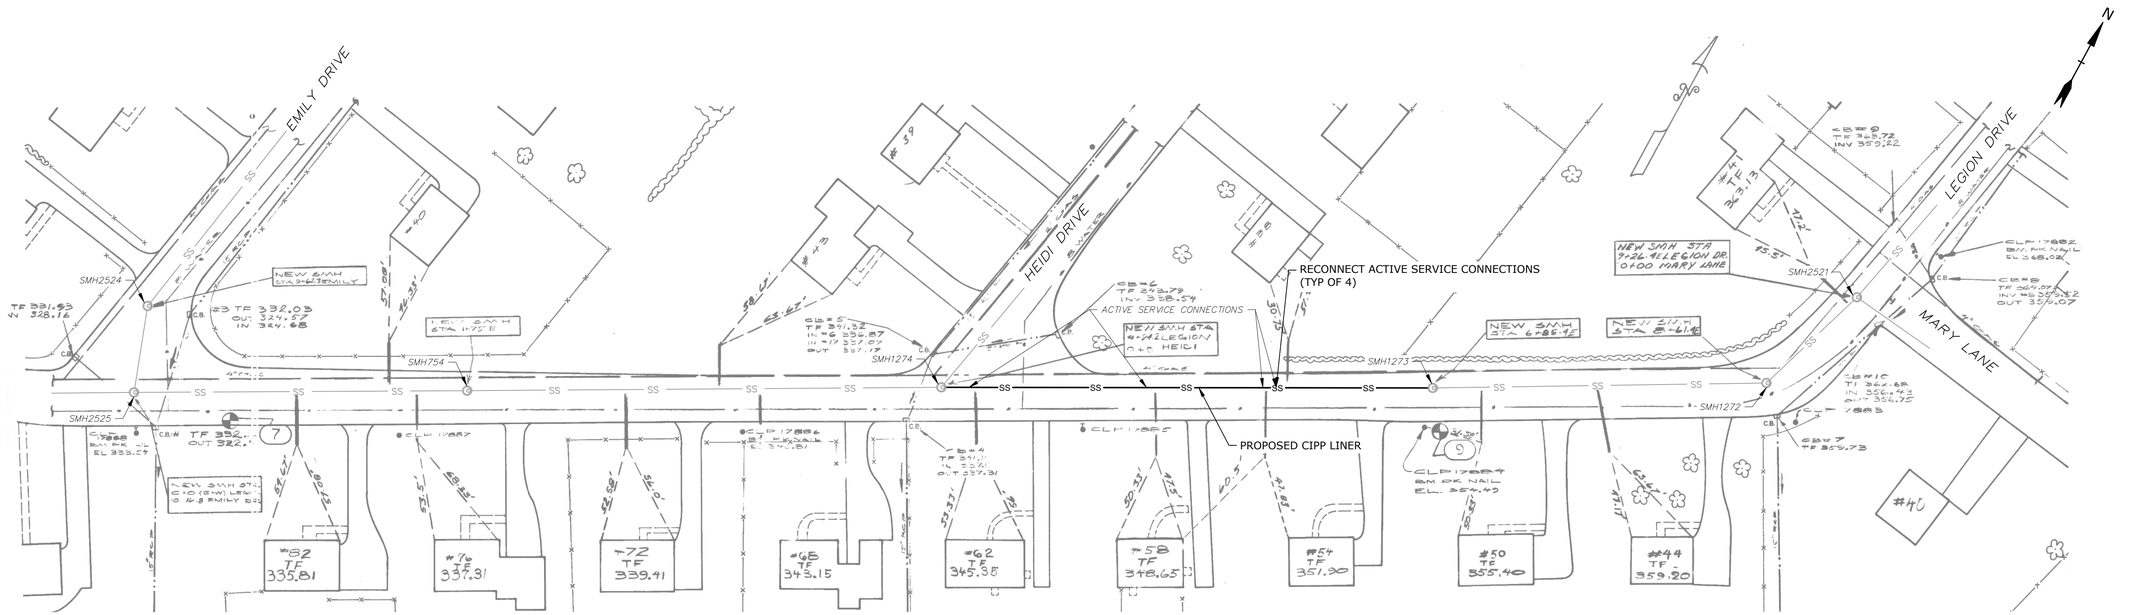

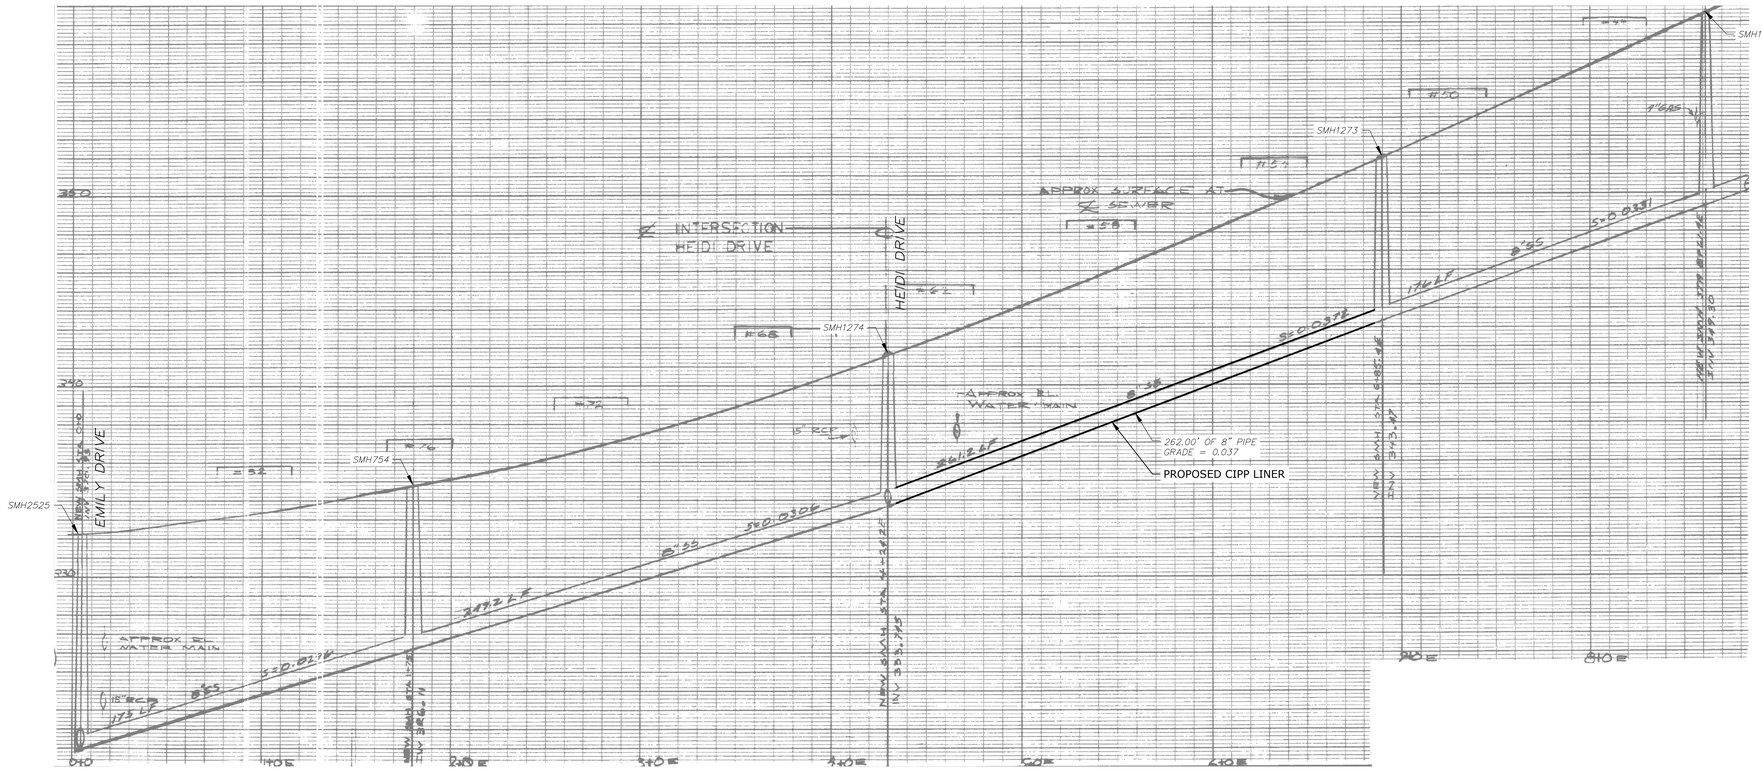

Tighe&Bond

ISSUED FOR BIDDING

Sanitary Sewer Lining

Town of Vernon WPCA

Vernon, Connecticut

MARK	DATE	DESCRIPTION
0	4/21/2023	ISSUED FOR BIDDING

PROJECT NO:	V0037-016
DATE:	04/21/2023
FILE:	V0037-016_Contract-2_C-115-123.dwg
DRAWN BY:	DTS
DESIGNED/CHECKED BY:	LAC
APPROVED BY:	MM

LEGION DRIVE
PLAN AND PROFILE -2

SCALE: AS SHOWN

C-116
SHEET 19 OF 26

Last Saved: 4/21/2023
Plotted: Apr 21, 2023-9:49am By: DTSeche
Tighe & Bond:J:\V\V0037 Vernon WWTP\016 - Sewer Rehabilitation Program\Design\Contract 2 - CIPP\Drawings_Figures\AutoCAD\Sheet\V0037-016_Contract-2_C-115-123.dwg

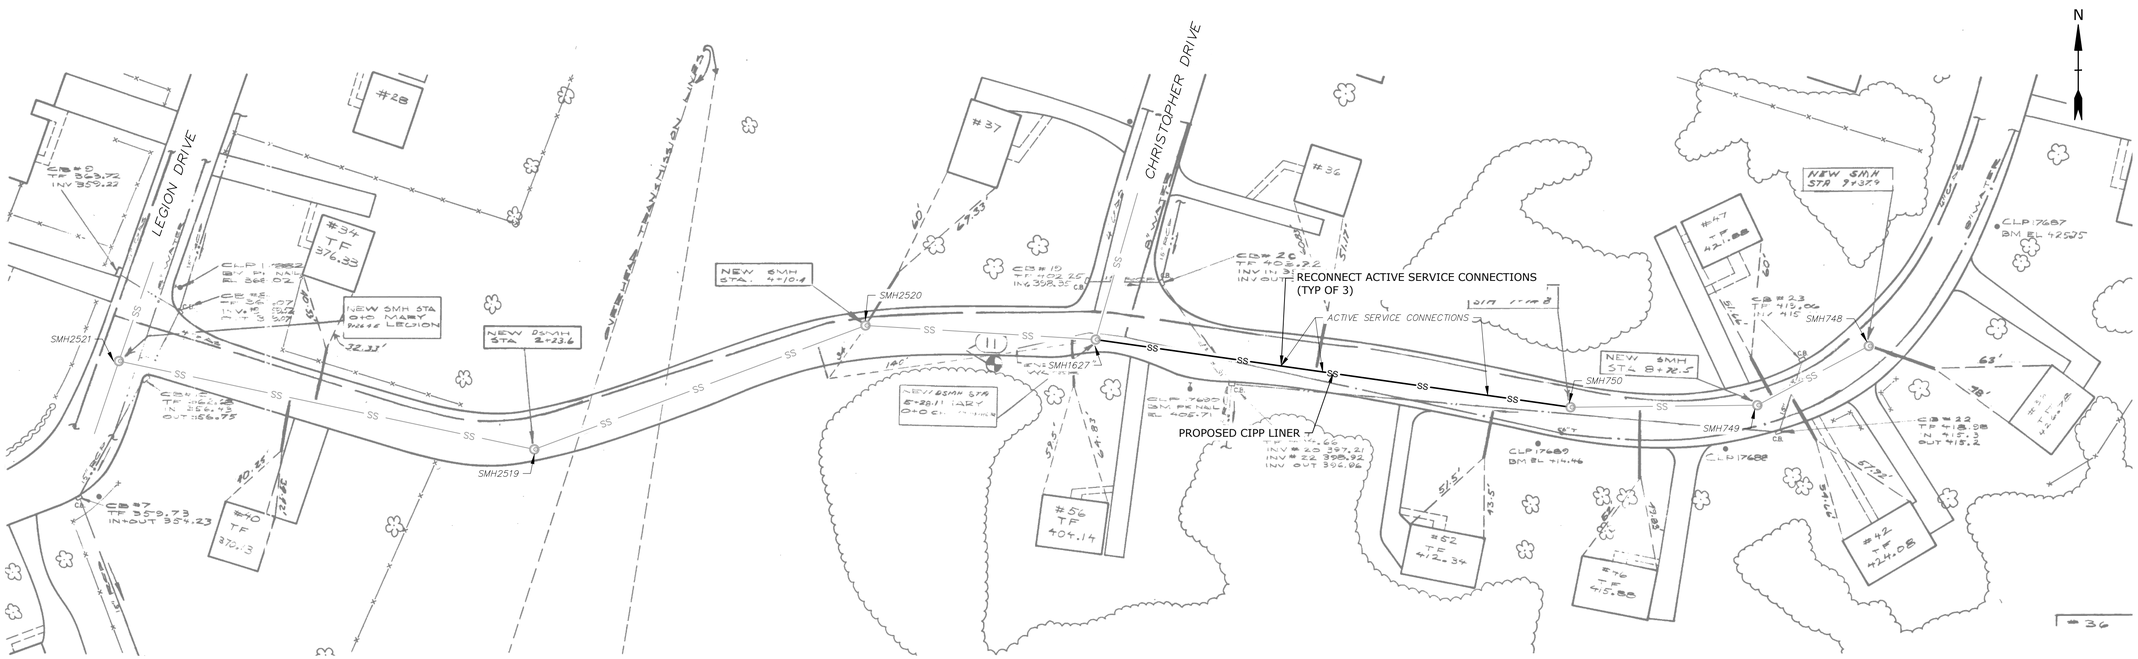

NOTE

1. EXISTING SANITARY SEWER INFORMATION BASED UPON SEWER RECORD DRAWINGS ENTITLED "CONTRACT NO. 8 TOWN OF VERNON, CONNECTICUT SANITARY SEWER", SHEET 9 OF 15 DATED AUGUST 1973.

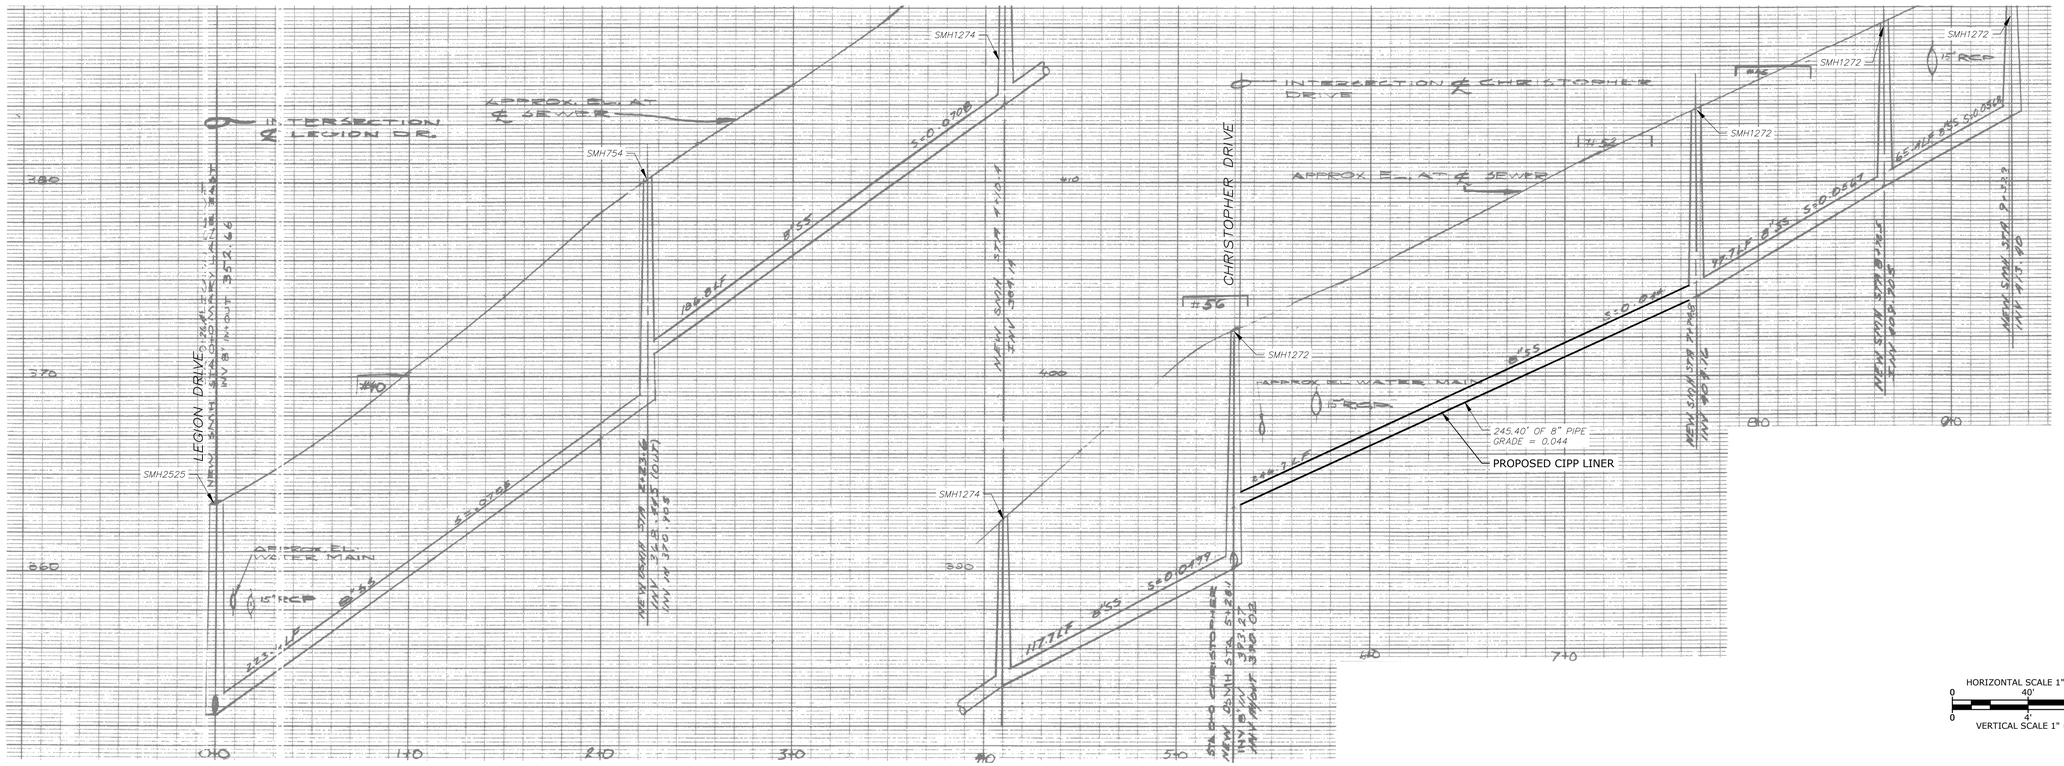

Tighe&Bond

ISSUED FOR BIDDING

Sanitary Sewer Lining

Town of Vernon WPCA

Vernon, Connecticut

MARK	DATE	DESCRIPTION
0	4/21/2023	ISSUED FOR BIDDING

PROJECT NO:	V0037-016
DATE:	04/21/2023
FILE:	V0037-016_Contract-2_C-115-123.dwg
DRAWN BY:	DTS
DESIGNED/CHECKED BY:	LAC
APPROVED BY:	MM

MARY LANE
PLAN AND PROFILE

SCALE: AS SHOWN

C-117
SHEET 20 OF 26

Last Saved: 4/21/2023
Printed: 4/21/2023 9:49am By: DTSeche
Tighe & Bond J:\VV\V0037 Vernon WWTP\016 - Sewer Rehabilitation Program\Design\Contract 2 - CIPP\Drawings_Figures\AutoCAD\Sheet\V0037-016_Contract-2_C-115-123.dwg

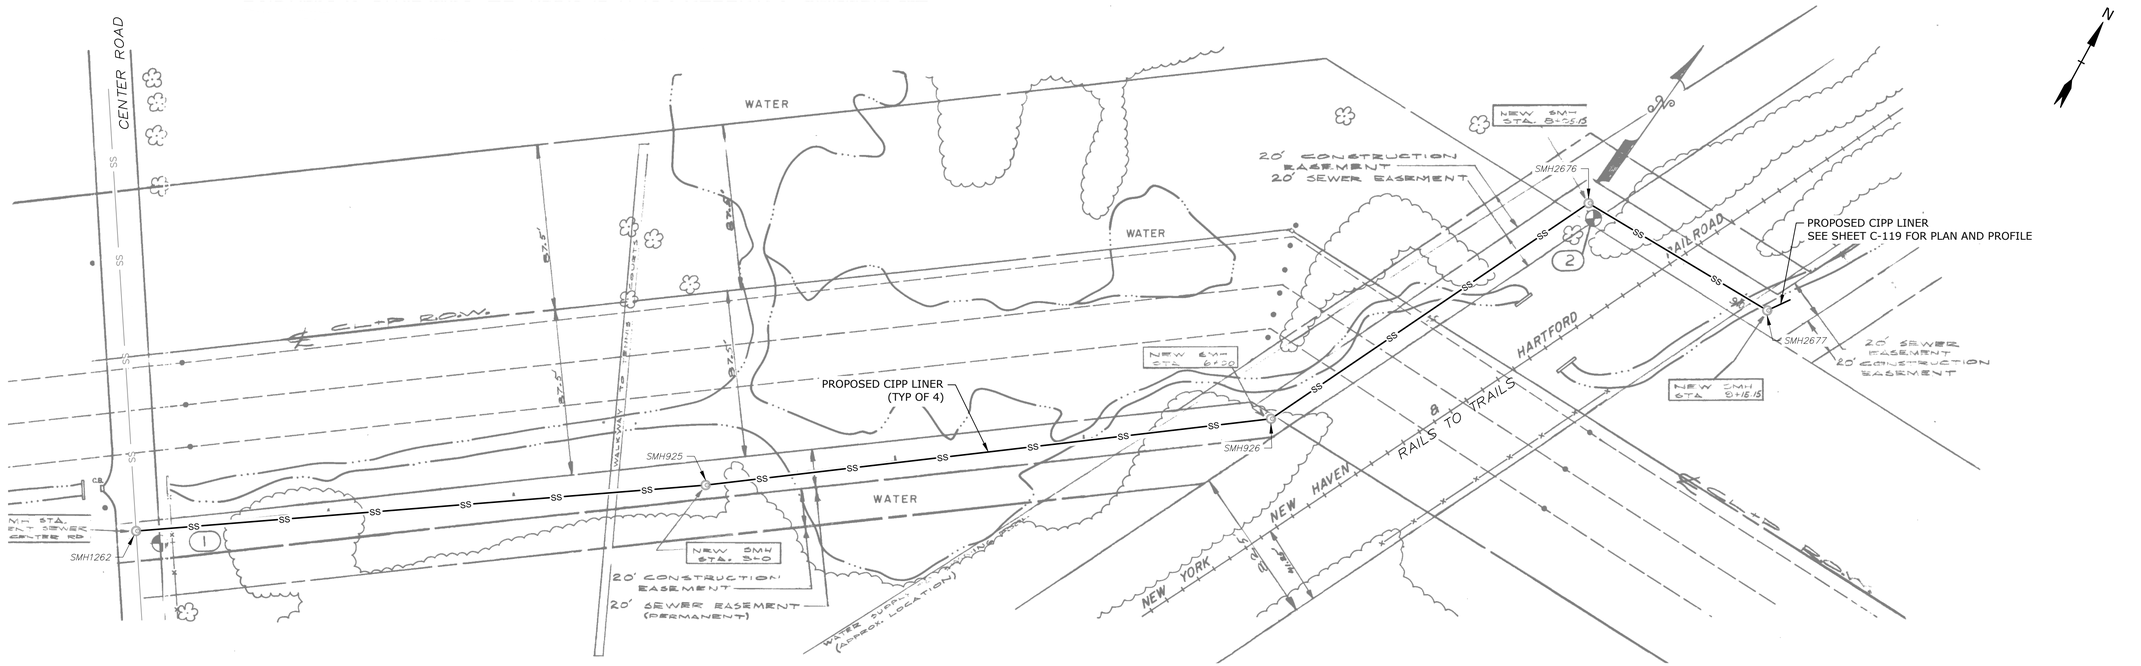

NOTE

1. EXISTING SANITARY SEWER INFORMATION BASED UPON SEWER RECORD DRAWINGS ENTITLED "CONTRACT NO. 8 TOWN OF VERNON, CONNECTICUT SANITARY SEWER", SHEET 1 OF 15 DATED AUGUST 1973.

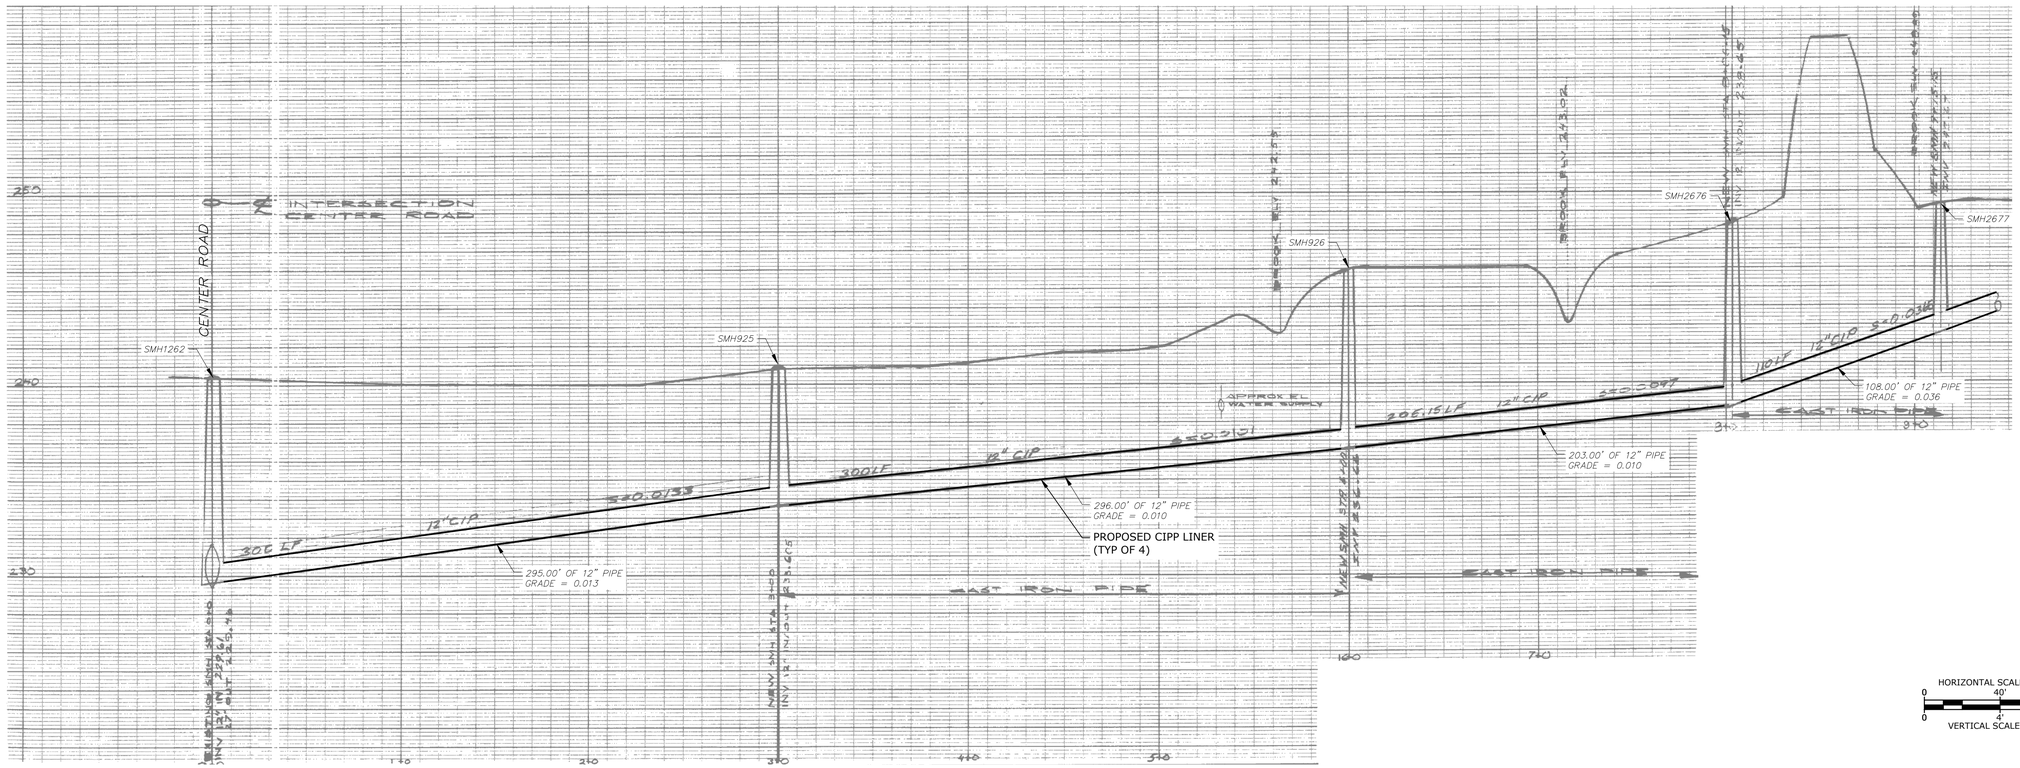

Tighe&Bond

ISSUED FOR BIDDING

Sanitary Sewer Lining

Town of Vernon
WPCA

Vernon,
Connecticut

MARK	DATE	DESCRIPTION
0	4/21/2023	ISSUED FOR BIDDING

PROJECT NO:	V0037-016
DATE:	04/21/2023
FILE:	V0037-016_Contract-2_C-115-123.dwg
DRAWN BY:	DTS
DESIGNED/CHECKED BY:	LAC
APPROVED BY:	MM

RAILS TO TRAILS
PLAN AND PROFILE - 1

SCALE: AS SHOWN

C-118
SHEET 21 OF 26

Last Saved: 4/21/2023
Plotted: Apr 21, 2023-9:49am By: DTSeche
Tighe & Bond J:\VV\V0037 Vernon WWTP\016 - Sewer Rehabilitation Program\Design\Contract 2 - CIPP\Drawings_Figures\AutoCAD\Sheet\V0037-016_Contract-2_C-115-123.dwg

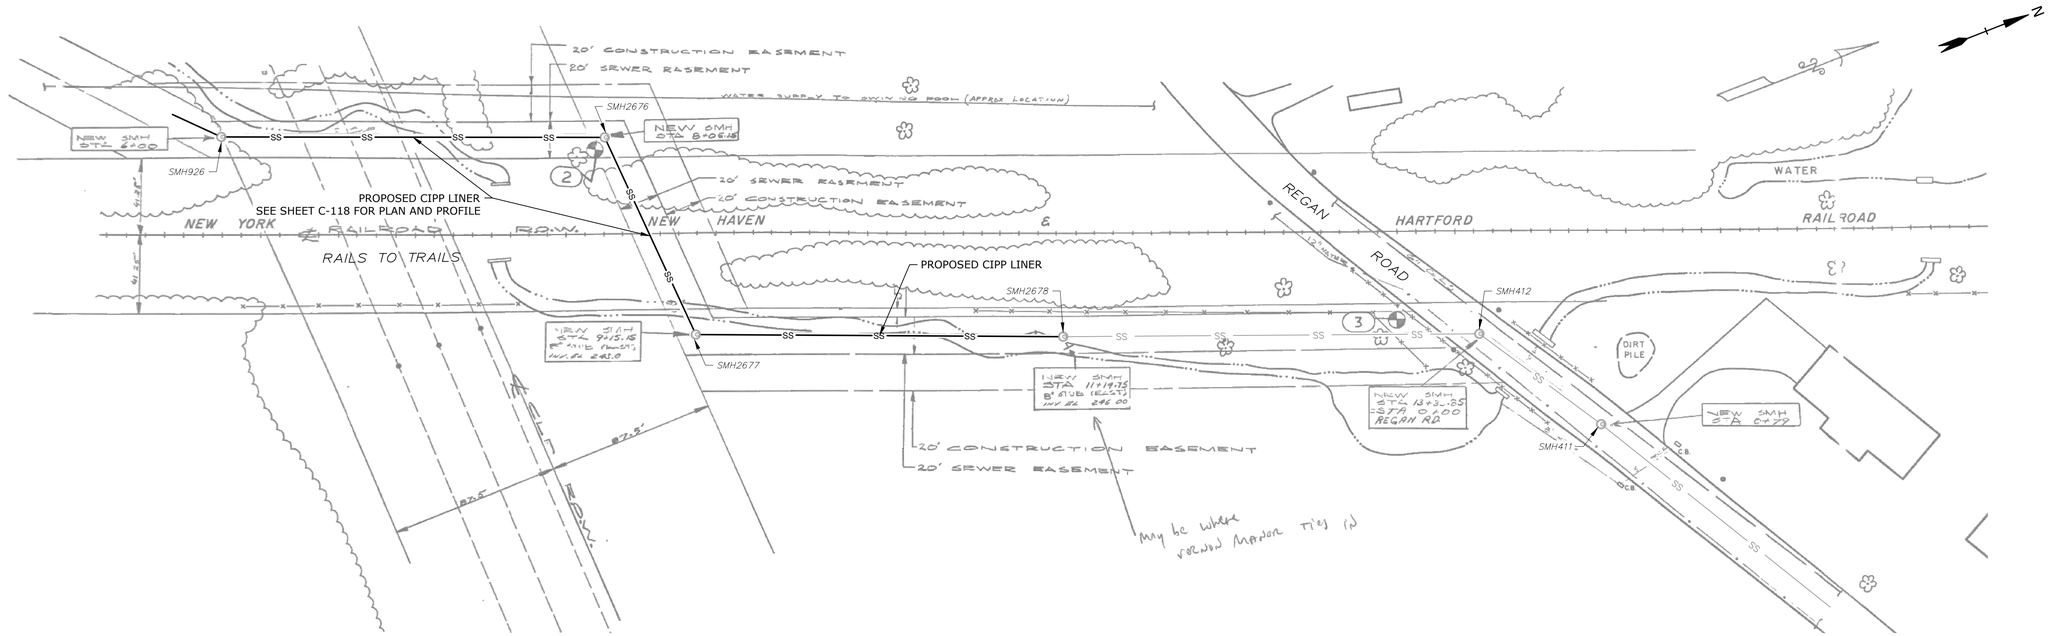

NOTE

1. EXISTING SANITARY SEWER INFORMATION BASED UPON SEWER RECORD DRAWINGS ENTITLED "CONTRACT NO. 8 TOWN OF VERNON, CONNECTICUT SANITARY SEWER", SHEET 2 OF 15 DATED AUGUST 1973.

0 40' 80'
SCALE: 1" = 40'

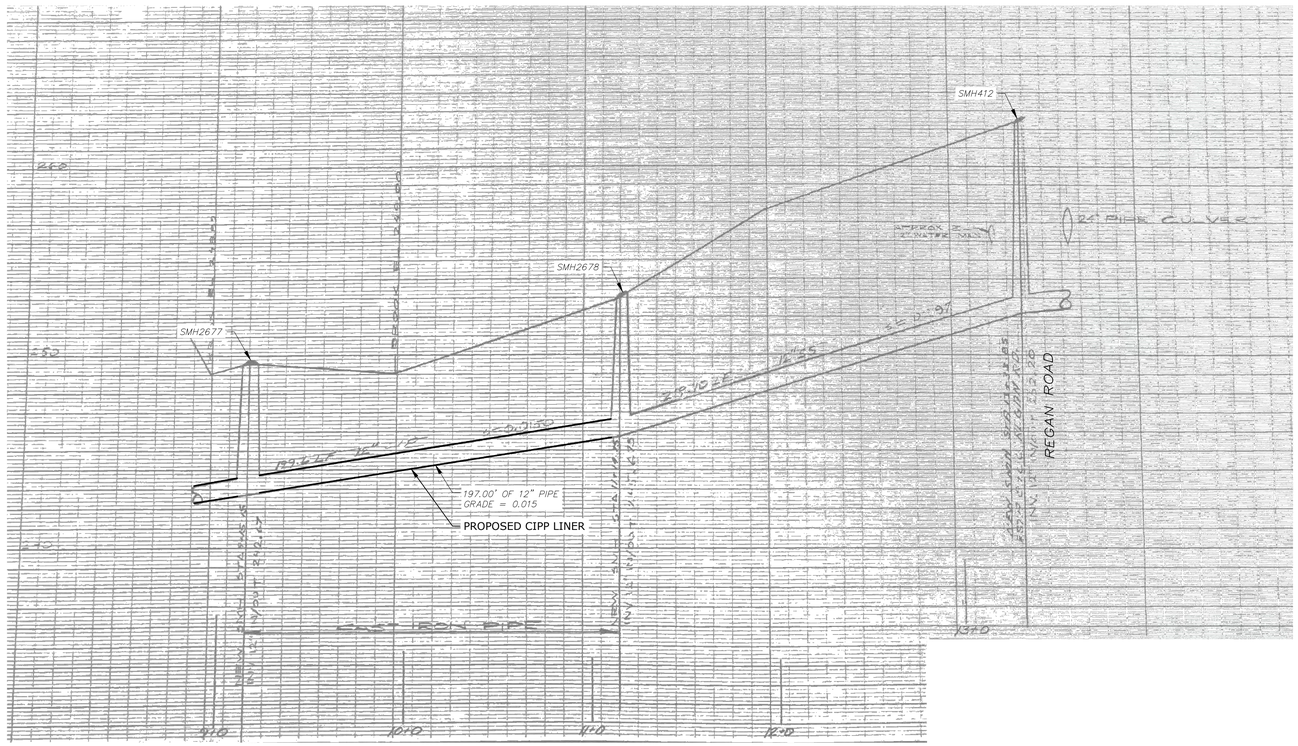

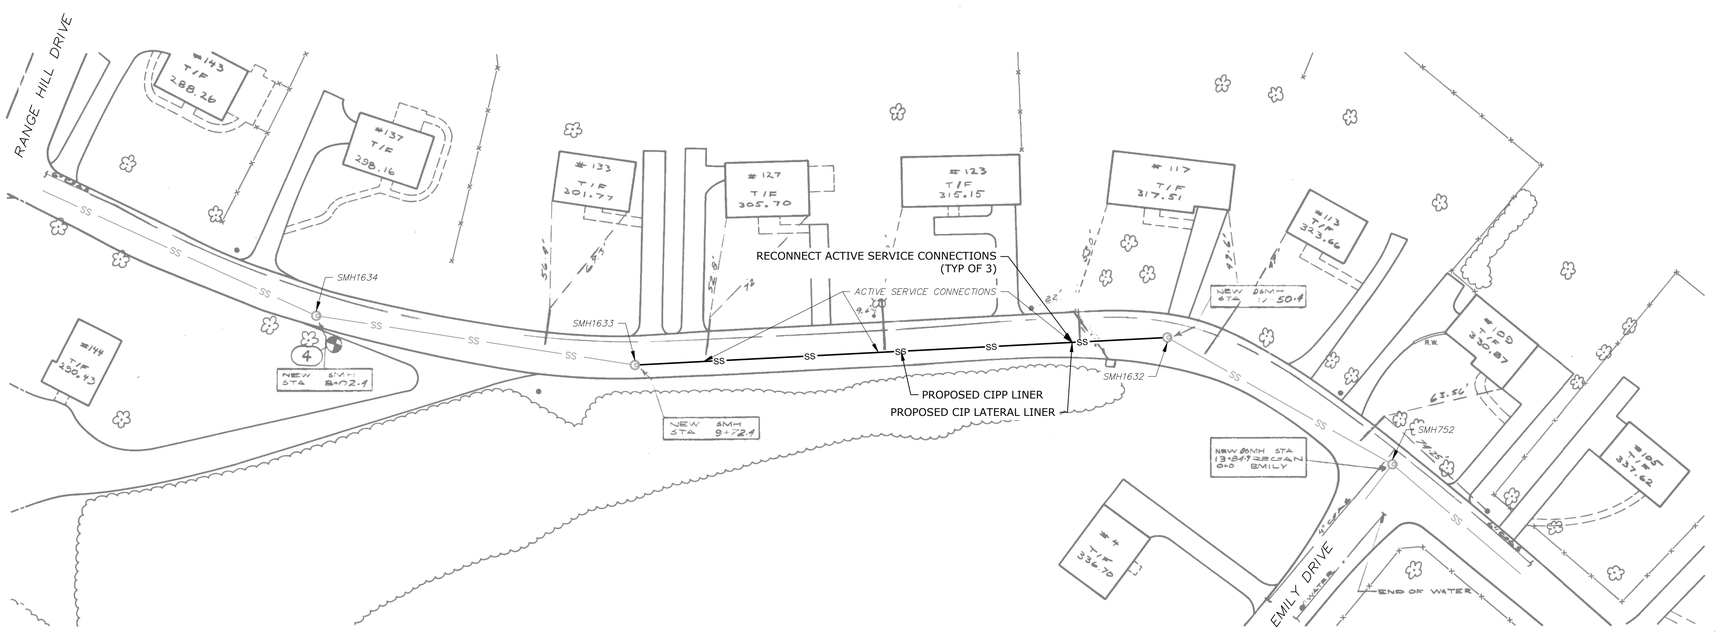

NOTE

1. EXISTING SANITARY SEWER INFORMATION BASED UPON SEWER RECORD DRAWINGS ENTITLED "CONTRACT NO. 8 TOWN OF VERNON, CONNECTICUT SANITARY SEWER", SHEET 4 OF 15 DATED AUGUST 1973.

0 40' 80'
SCALE: 1" = 40'

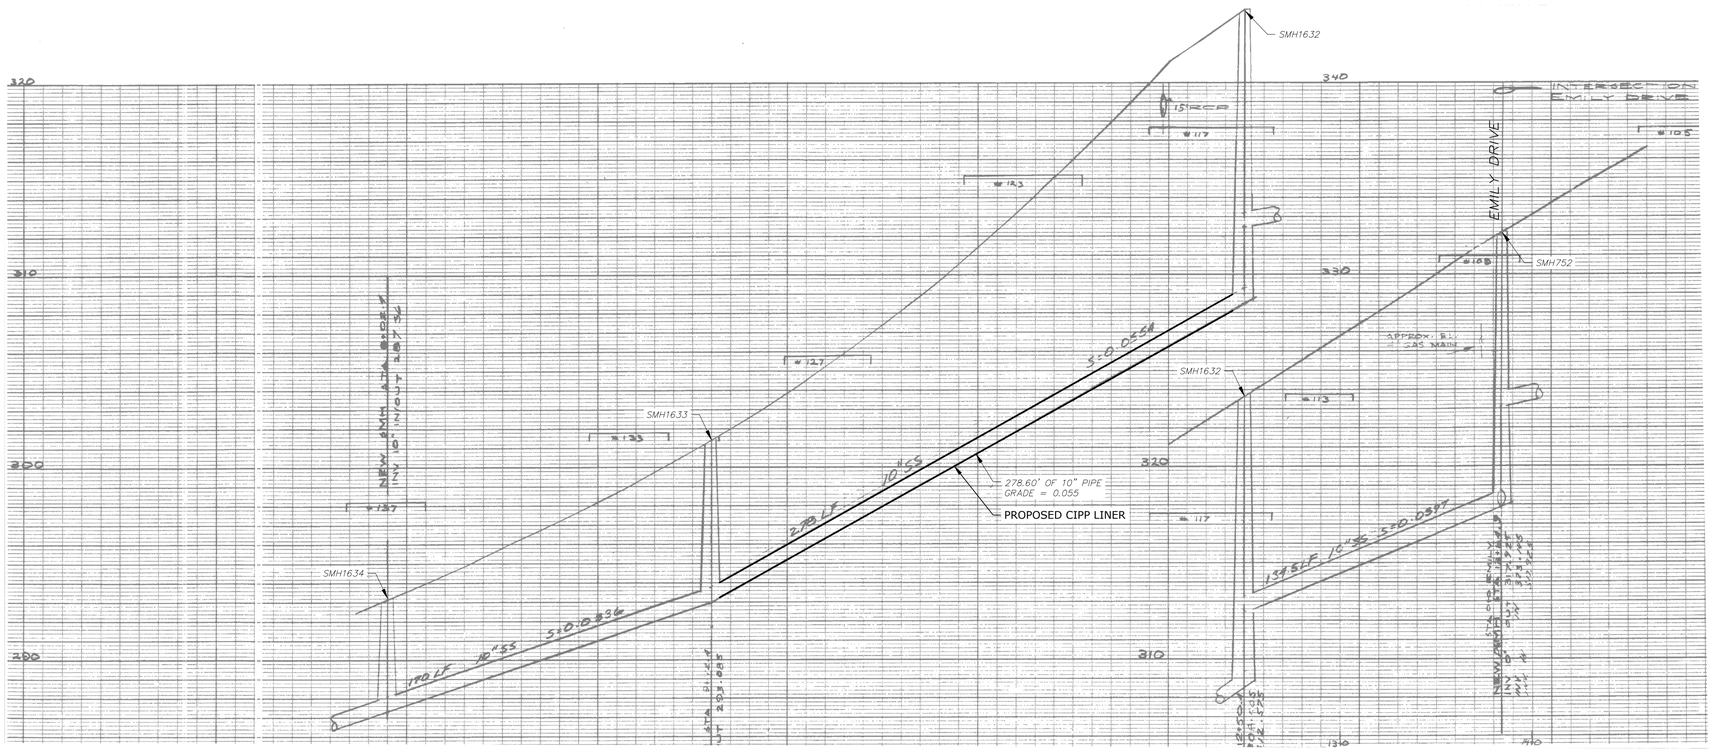

HORIZONTAL SCALE 1" = 40'
0 40' 80'
0 4' 8'
VERTICAL SCALE 1" = 4'

Tighe&Bond

ISSUED FOR BIDDING

Sanitary Sewer Lining

Town of Vernon WPCA

Vernon, Connecticut

MARK	DATE	DESCRIPTION
0	4/21/2023	ISSUED FOR BIDDING

PROJECT NO:	V0037-016
DATE:	04/21/2023
FILE:	V0037-016_Contract-2_C-115-123.dwg
DRAWN BY:	DTS
DESIGNED/CHECKED BY:	LAC
APPROVED BY:	MM

REGAN ROAD
PLAN AND PROFILE

SCALE: AS SHOWN

C-120
SHEET 23 OF 26

Last Saved: 4/21/2023
Printed: Oct 27, 2023 - 9:49am By: DTSeche
Tighe & Bond J:\VV\V0037 Vernon WWTP\016 - Sewer Rehabilitation Program\Design\Contract 2 - CIPP\Drawings_Figures\AutoCAD\Sheet\V0037-016_Contract-2_C-115-123.dwg

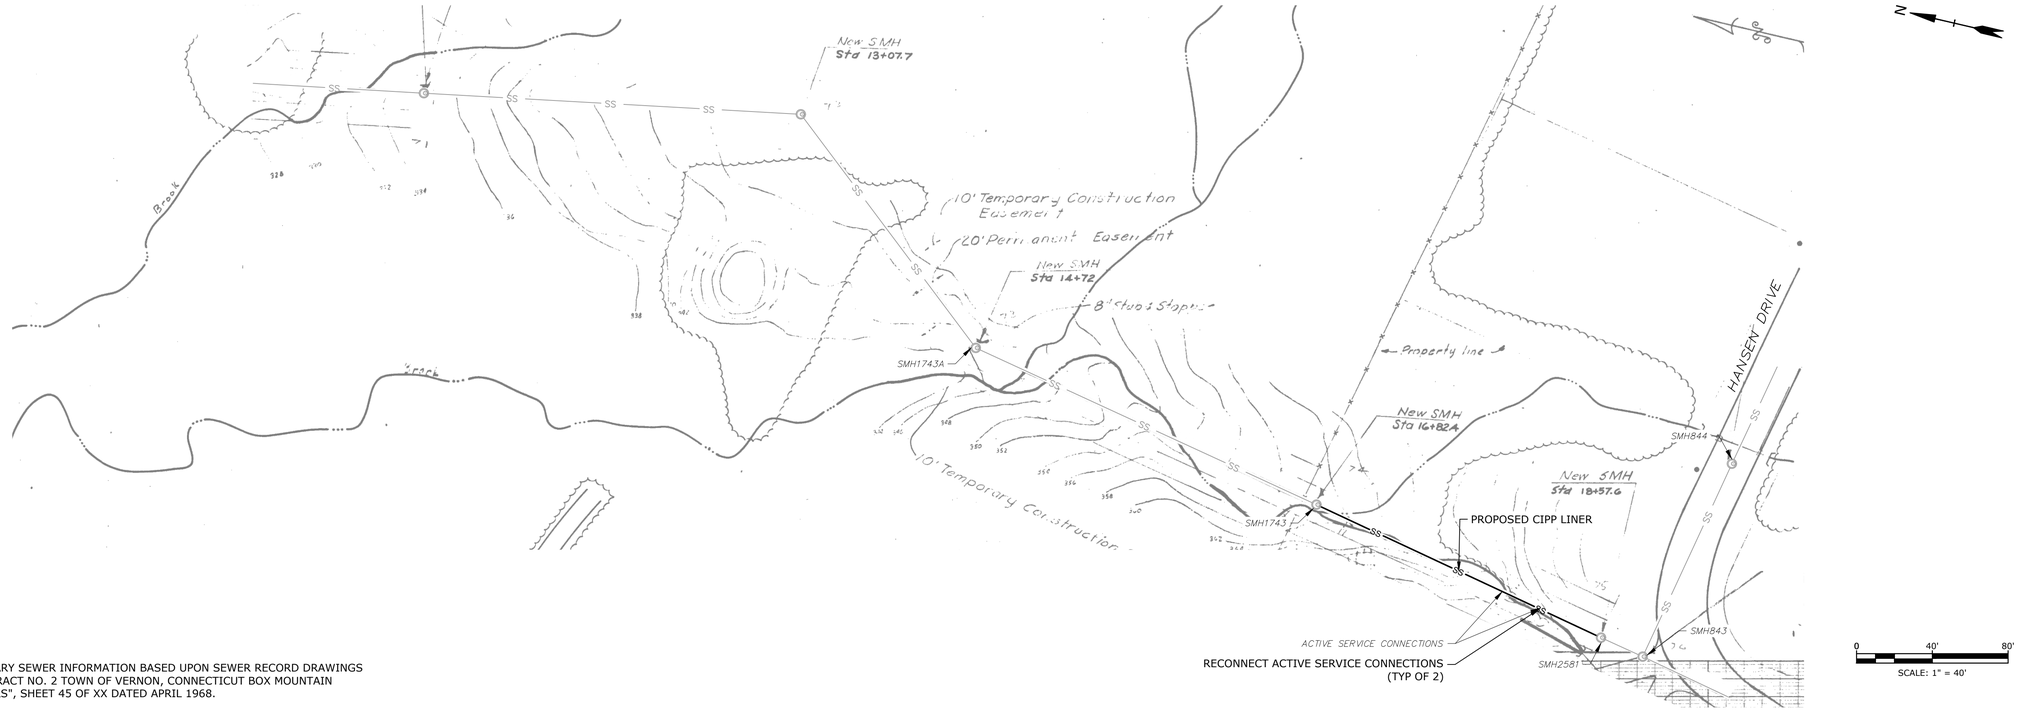

NOTE

1. EXISTING SANITARY SEWER INFORMATION BASED UPON SEWER RECORD DRAWINGS ENTITLED "CONTRACT NO. 2 TOWN OF VERNON, CONNECTICUT BOX MOUNTAIN SANITARY SEWERS", SHEET 45 OF XX DATED APRIL 1968.

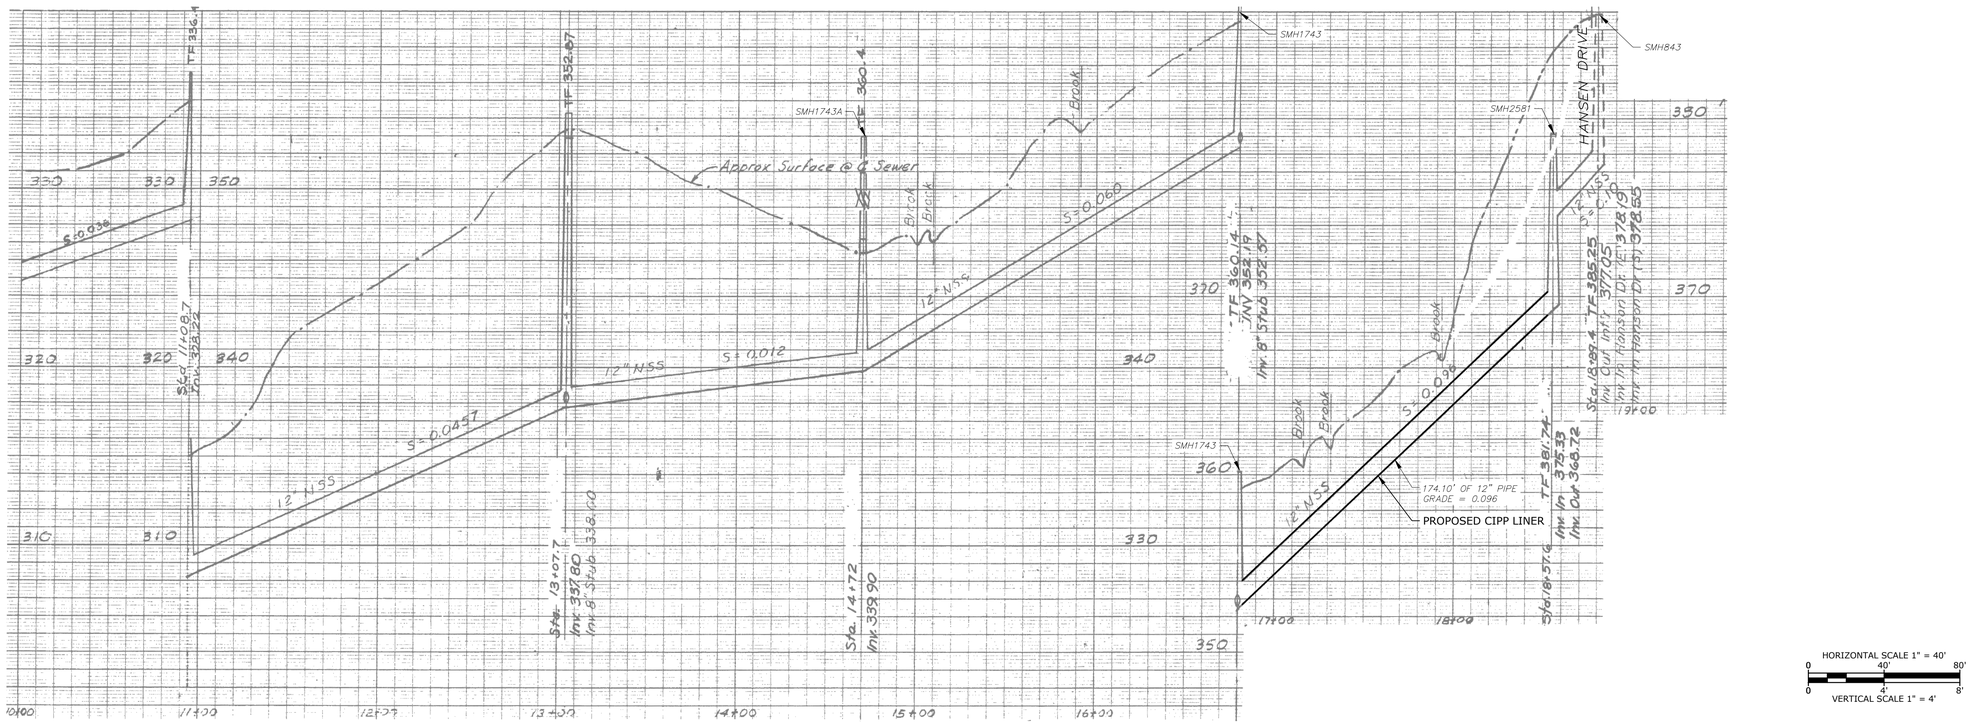

Tighe&Bond

ISSUED FOR BIDDING

Sanitary Sewer Lining

Town of Vernon WPCA

Vernon, Connecticut

MARK	DATE	DESCRIPTION
0	4/21/2023	ISSUED FOR BIDDING

PROJECT NO:	V0037-016
DATE:	04/21/2023
FILE:	V0037-016_Contract-2_C-115-123.dwg
DRAWN BY:	DTS
DESIGNED/CHECKED BY:	LAC
APPROVED BY:	MM

HANSEN DRIVE/RISLEY ROAD PLAN AND PROFILE

SCALE: AS SHOWN

C-121
SHEET 24 OF 26

Last Saved: 4/21/2023
Printed: Oct 27, 2023 3-9:50am By: DTSeche
Tighe & Bond J:\VV\V0037 Vernon WWTP\016 - Sewer Rehabilitation Program\Design\Contract 2 - CIPP\Drawings, Figures\AutoCAD\Sheet\V0037-016_Contract-2_C-115-123.dwg

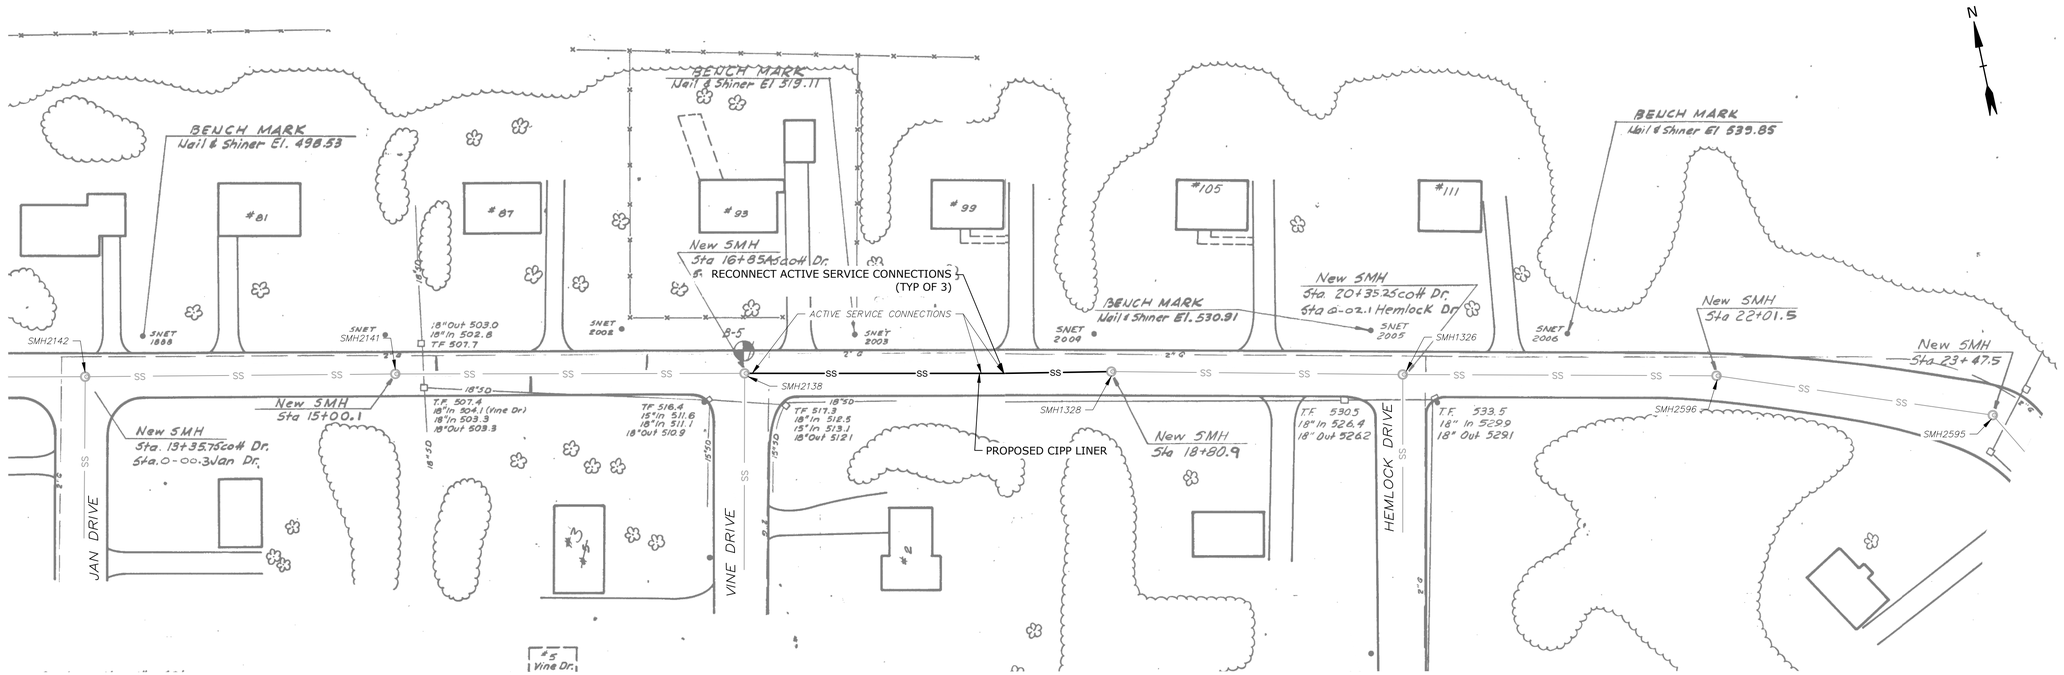

NOTE

1. EXISTING SANITARY SEWER INFORMATION BASED UPON SEWER RECORD DRAWINGS ENTITLED "CONTRACT NO. 2 TOWN OF VERNON, CONNECTICUT BOX MOUNTAIN SANITARY SEWERS", SHEET 29 OF XX AND SHEET 30 OF XX DATED APRIL 1968.

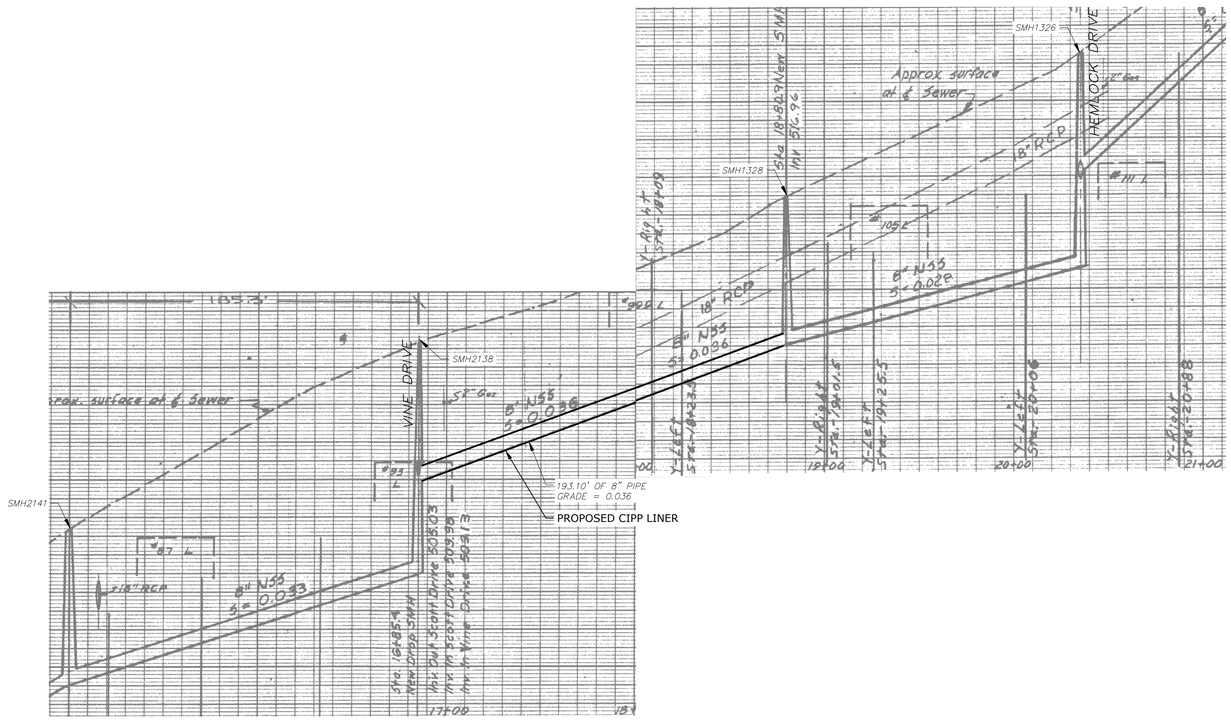

Tighe&Bond

ISSUED FOR BIDDING

Sanitary Sewer Lining

Town of Vernon WPCA

Vernon, Connecticut

MARK	DATE	DESCRIPTION
0	4/21/2023	ISSUED FOR BIDDING

PROJECT NO:	V0037-016
DATE:	04/21/2023
FILE:	V0037-016_Contract-2_C-115-123.dwg
DRAWN BY:	DTS
DESIGNED/CHECKED BY:	LAC
APPROVED BY:	MM

SCOTT DRIVE
PLAN AND PROFILE

SCALE: AS SHOWN

C-122
SHEET 25 OF 26

Last Saved: 4/21/2023
Plotted On: 4/21/2023 9:50am By: DTSeche
Tighe & Bond J:\V\V0037 Vernon WWTP\016 - Sewer Rehabilitation Program\Design\Contract 2 - CIPP\Drawings_Figures\AutoCAD\Sheet\V0037-016_Contract-2_C-115-123.dwg

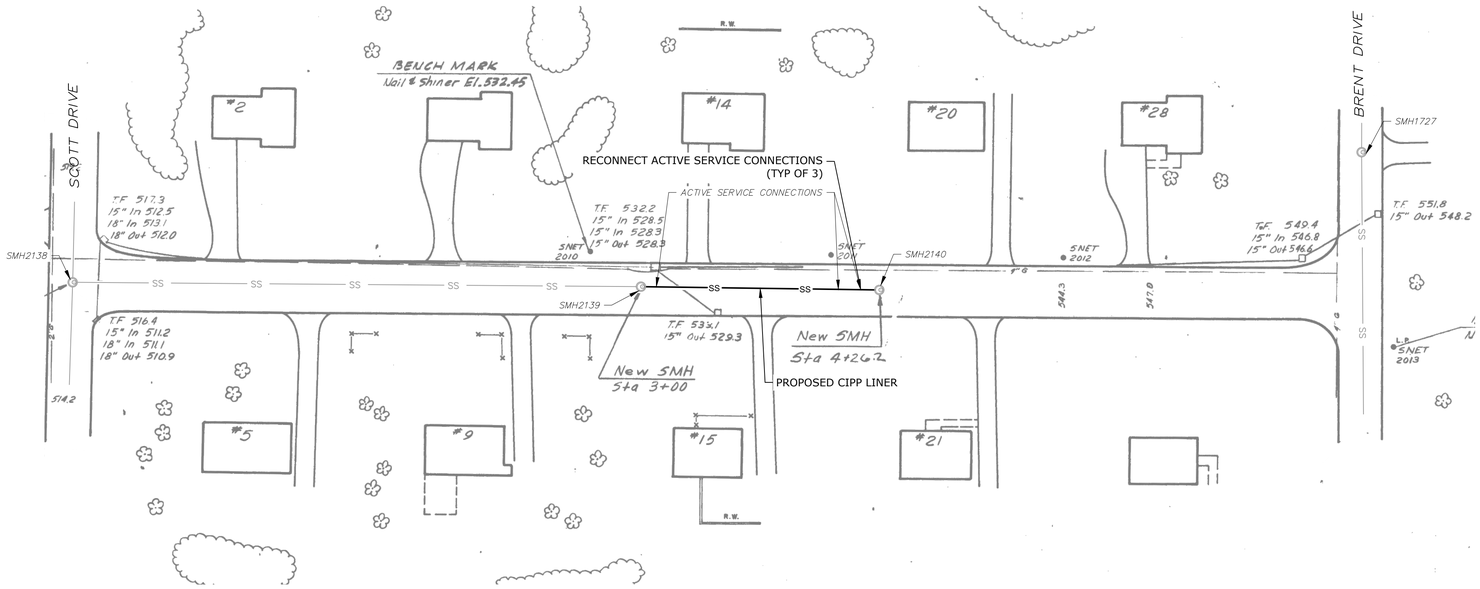

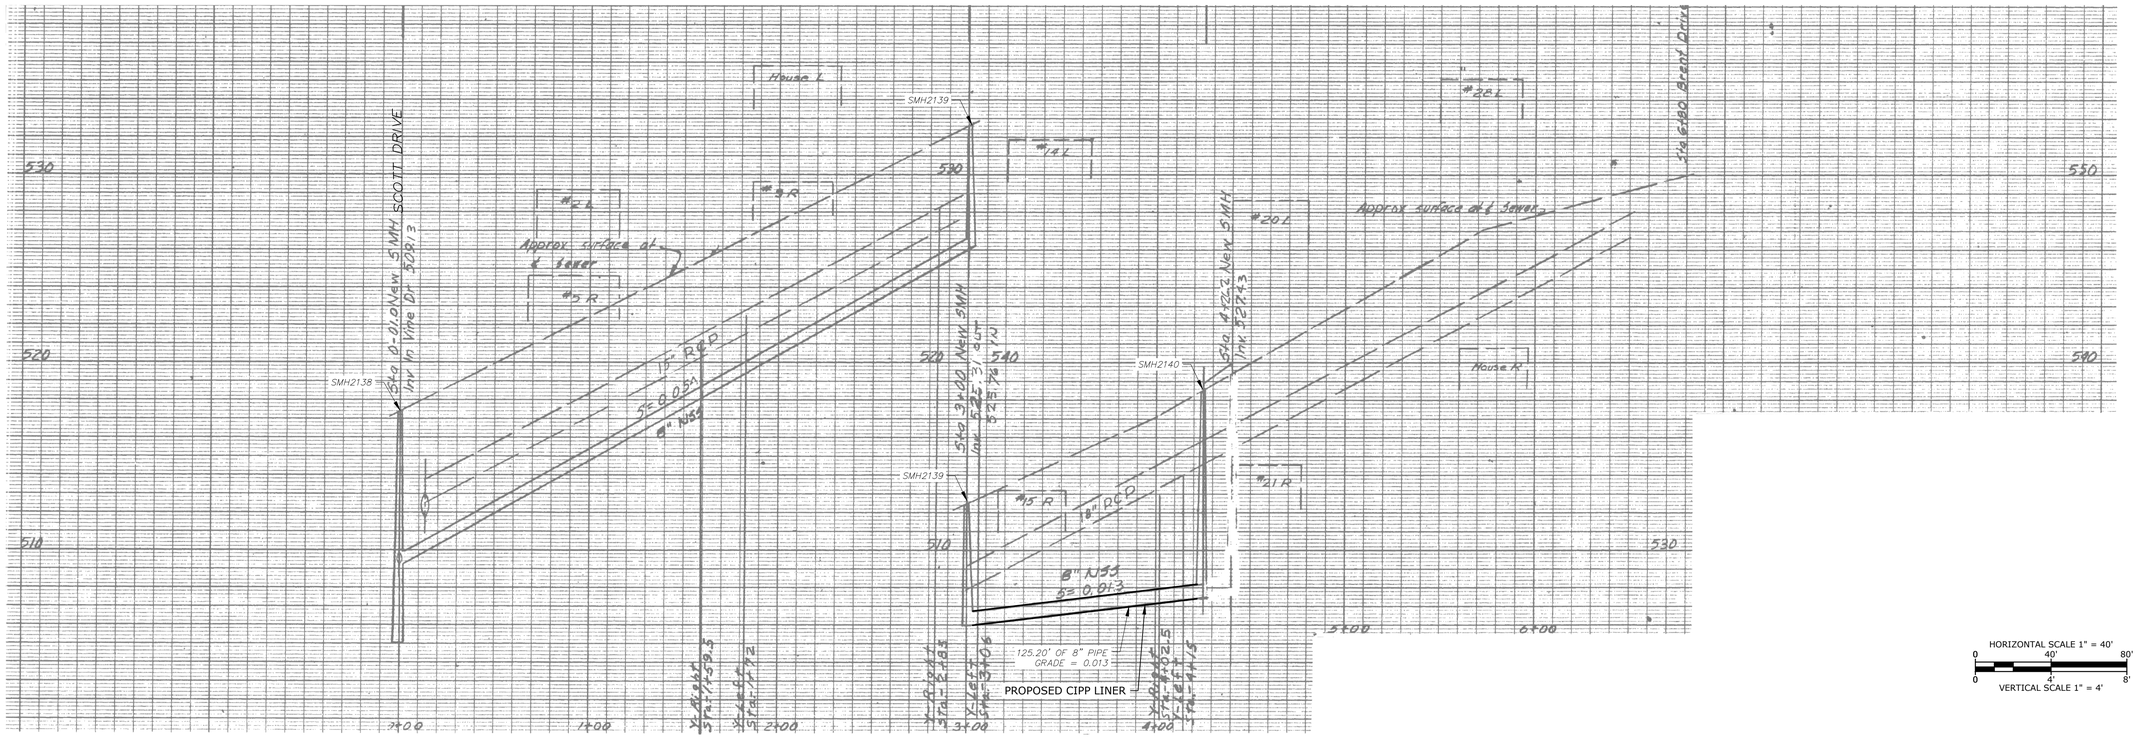

NOTE

1. EXISTING SANITARY SEWER INFORMATION BASED UPON SEWER RECORD DRAWINGS ENTITLED "CONTRACT NO. 2 TOWN OF VERNON, CONNECTICUT BOX MOUNTAIN SANITARY SEWERS", SHEET 40 OF XX DATED APRIL 1968.

0 40' 80'
SCALE: 1" = 40'

HORIZONTAL SCALE 1" = 40'
0 40' 80'
VERTICAL SCALE 1" = 4'
0 4' 8'

Tighe&Bond

ISSUED FOR BIDDING

Sanitary Sewer Lining

Town of Vernon
WPCA

Vernon,
Connecticut

MARK	DATE	DESCRIPTION
0	4/21/2023	ISSUED FOR BIDDING

PROJECT NO:	V0037-016
DATE:	04/21/2023
FILE:	V0037-016_Contract-2_C-115-123.dwg
DRAWN BY:	DTS
DESIGNED/CHECKED BY:	LAC
APPROVED BY:	MM

VINE DRIVE
PLAN AND PROFILE

SCALE: AS SHOWN

C-123
SHEET 26 OF 26

Last Saved: 4/21/2023
Plotted: 4/21/2023 9:50am By: DTSeche
Tighe & Bond J:\V\V0037 Vernon WWTP\016 - Sewer Rehabilitation Program\Design\Contract 2 - CIPP\Drawings_Figures\AutoCAD\Sheet\V0037-016_Contract-2_C-115-123.dwg