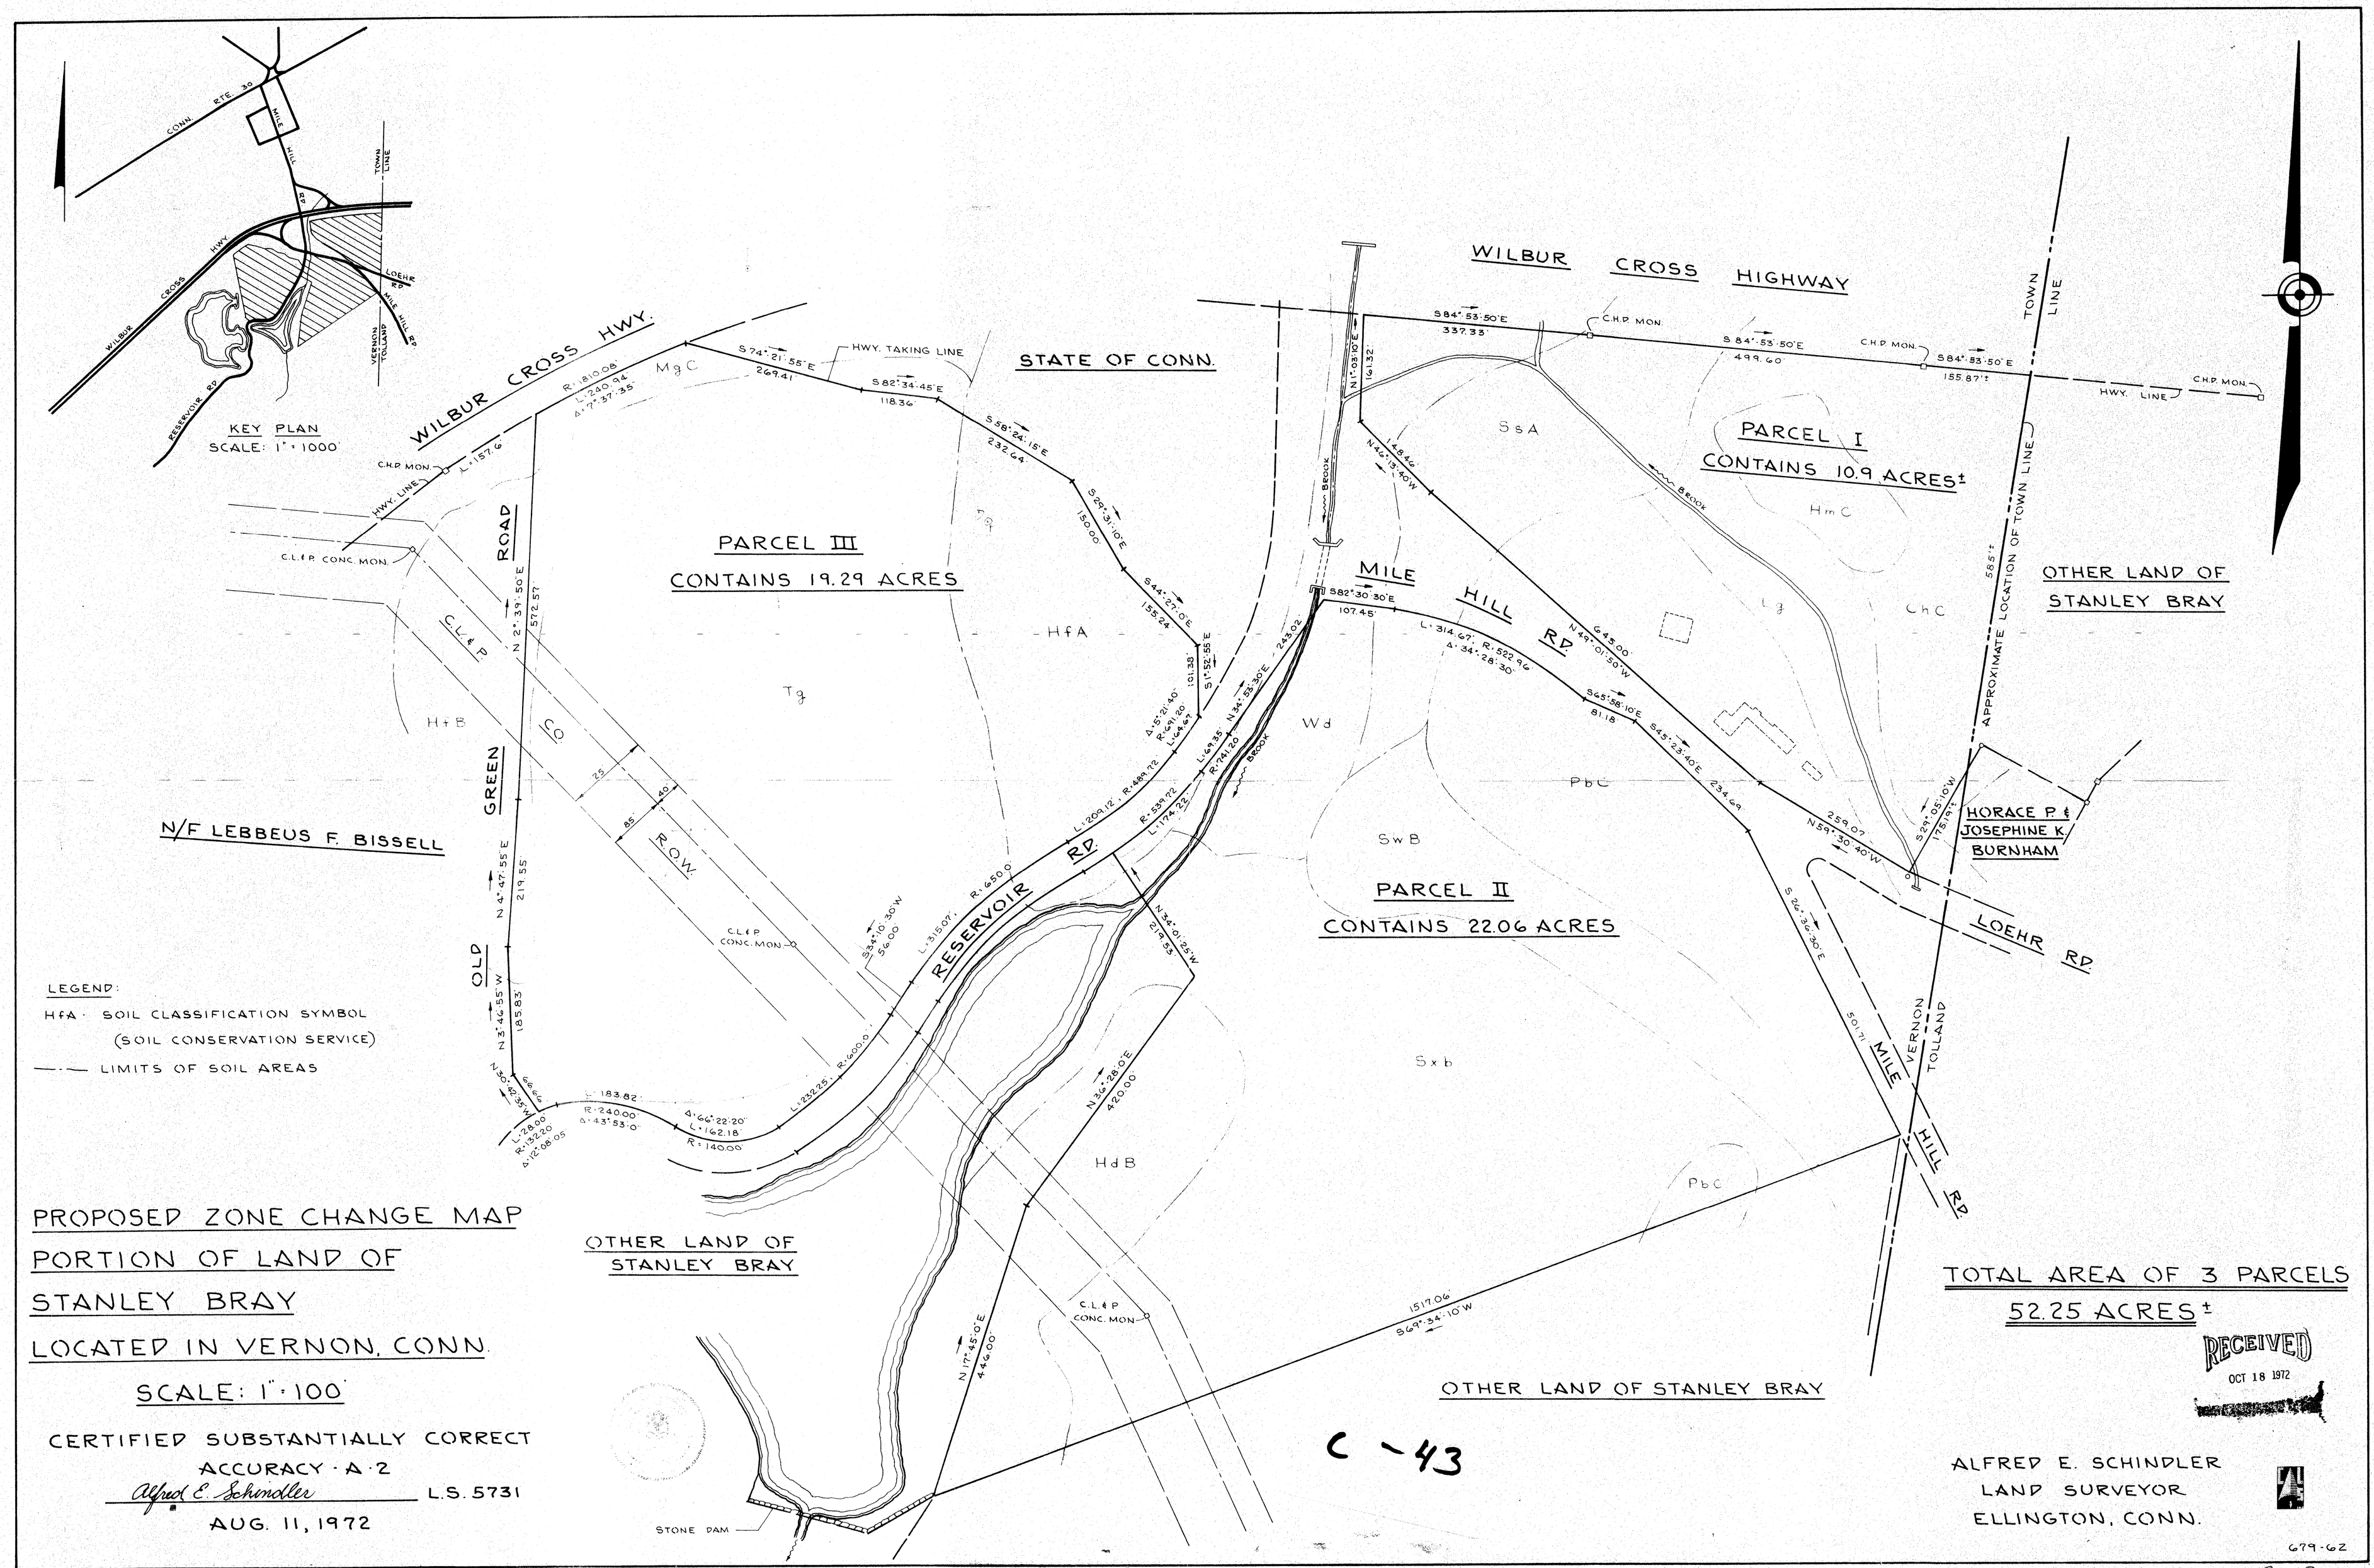
KEY PLAN
SCALE: 1" = 1000'
CONN. RTE. 30
MILE HILL RD.
TOWN LINE
WILBUR CROSS HWY.
LOEHR RD.
VERNON
TOLLAND
RESERVOIR RD.
WILBUR CROSS HIGHWAY
STATE OF CONN.
HWY. TAKING LINE
C.H.P. MON.
HWY. LINE
C.L.&P. CONC. MON.
PARCEL I
CONTAINS 10.9 ACRES±
PARCEL II
CONTAINS 22.06 ACRES
PARCEL III
CONTAINS 19.29 ACRES
OTHER LAND OF STANLEY BRAY
APPROXIMATE LOCATION OF TOWN LINE
HORACE P. & JOSEPHINE K. BURNHAM
N/F LEBBEUS F. BISSELL
OLD GREEN ROAD
C.L.&P. CO. R.O.W.
RESERVOIR RD.
MILE HILL RD.
LOEHR RD.
VERNON
TOLLAND
MILE HILL RD.
STONE DAM
LEGEND:
HfA · SOIL CLASSIFICATION SYMBOL (SOIL CONSERVATION SERVICE)
—·— LIMITS OF SOIL AREAS
PROPOSED ZONE CHANGE MAP
PORTION OF LAND OF
STANLEY BRAY
LOCATED IN VERNON, CONN.
SCALE: 1" = 100'
CERTIFIED SUBSTANTIALLY CORRECT
ACCURACY · A · 2
Alfred E. Schindler L.S. 5731
AUG. 11, 1972
TOTAL AREA OF 3 PARCELS
52.25 ACRES±
RECEIVED
OCT 18 1972
ALFRED E. SCHINDLER
LAND SURVEYOR
ELLINGTON, CONN.
679-62
C-43