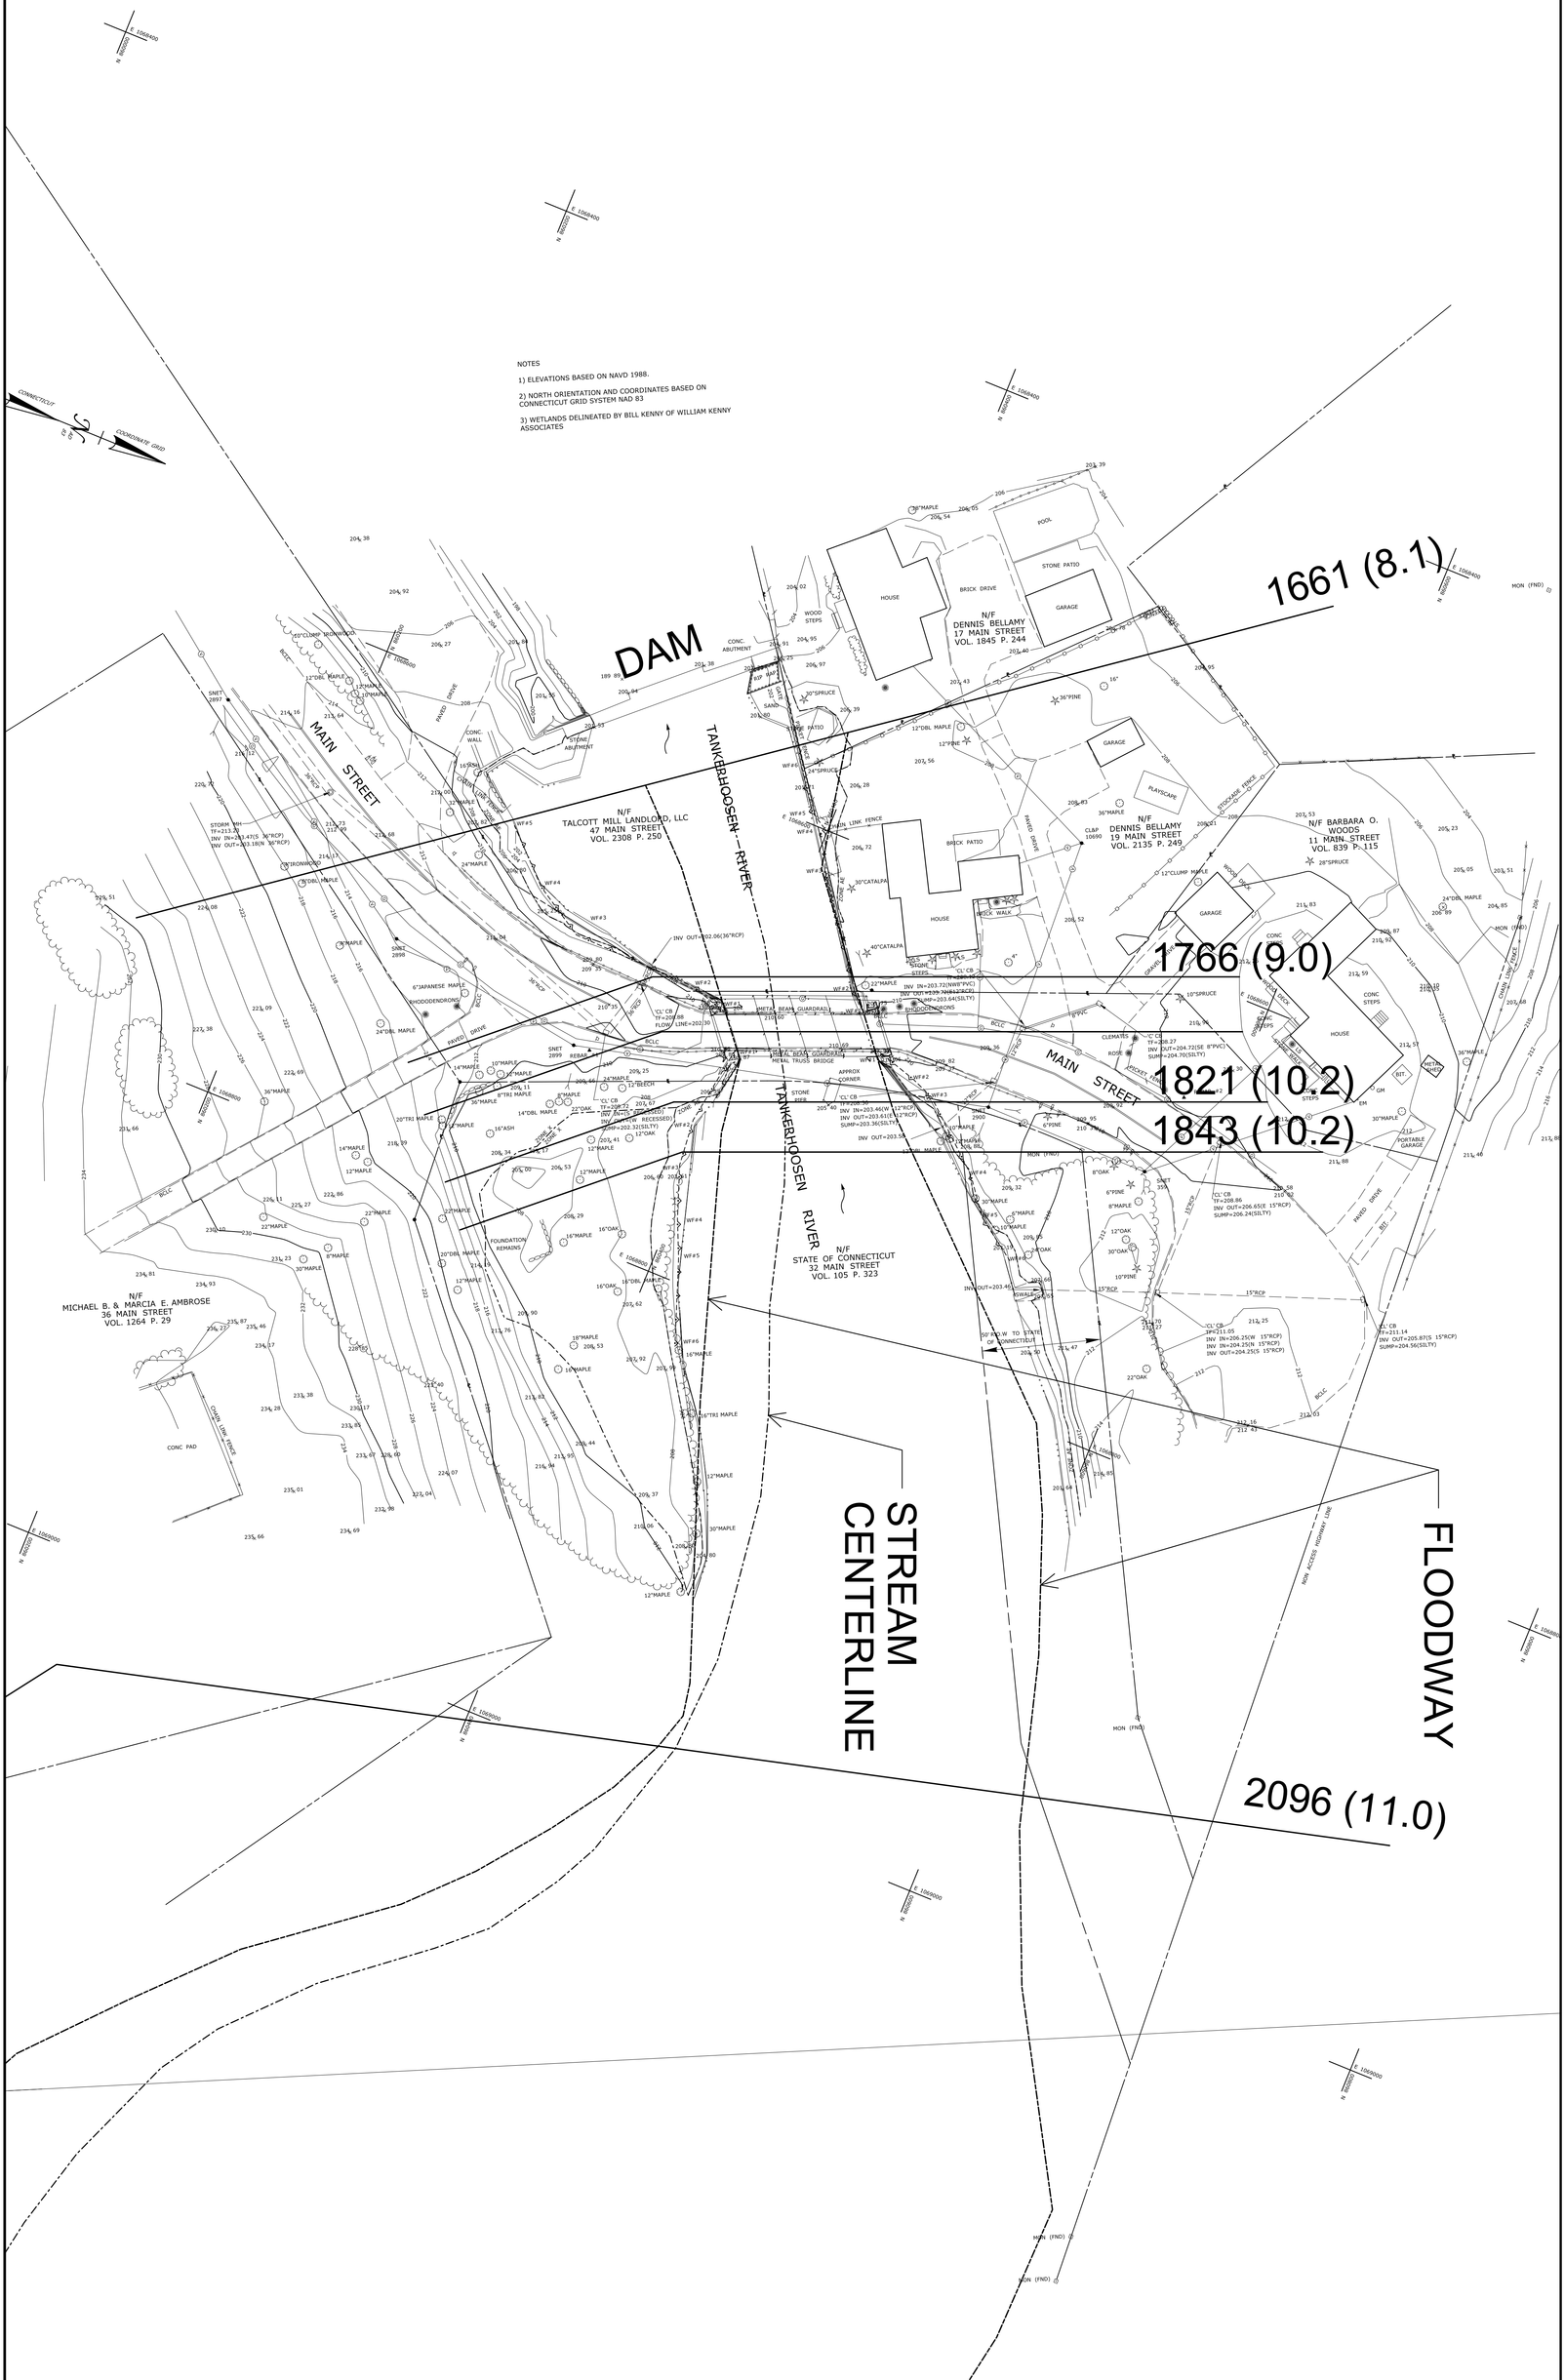
NOTES
1) ELEVATIONS BASED ON NAVD 1988.
2) NORTH ORIENTATION AND COORDINATES BASED ON CONNECTICUT GRID SYSTEM NAD 83
3) WETLANDS DELINEATED BY BILL KENNY OF WILLIAM KENNY ASSOCIATES
DAM
1661 (8.1)
1766 (9.0)
1821 (10.2)
1843 (10.2)
2096 (11.0)
MAIN STREET
TANKERHOOSEN RIVER
N/F
TALCOTT MILL LANDLORD, LLC
47 MAIN STREET
VOL. 2308 P. 259
N/F
DENNIS BELLAMY
17 MAIN STREET
VOL. 1845 P. 244
N/F
DENNIS BELLAMY
19 MAIN STREET
VOL. 2135 P. 249
N/F BARBARA O. WOODS
11 MAIN STREET
VOL. 839 P. 115
N/F
MICHAEL B. & MARCIA E. AMBROSE
36 MAIN STREET
VOL. 1264 P. 29
N/F
STATE OF CONNECTICUT
32 MAIN STREET
VOL. 105 P. 323
STREAM CENTERLINE
FLOODWAY